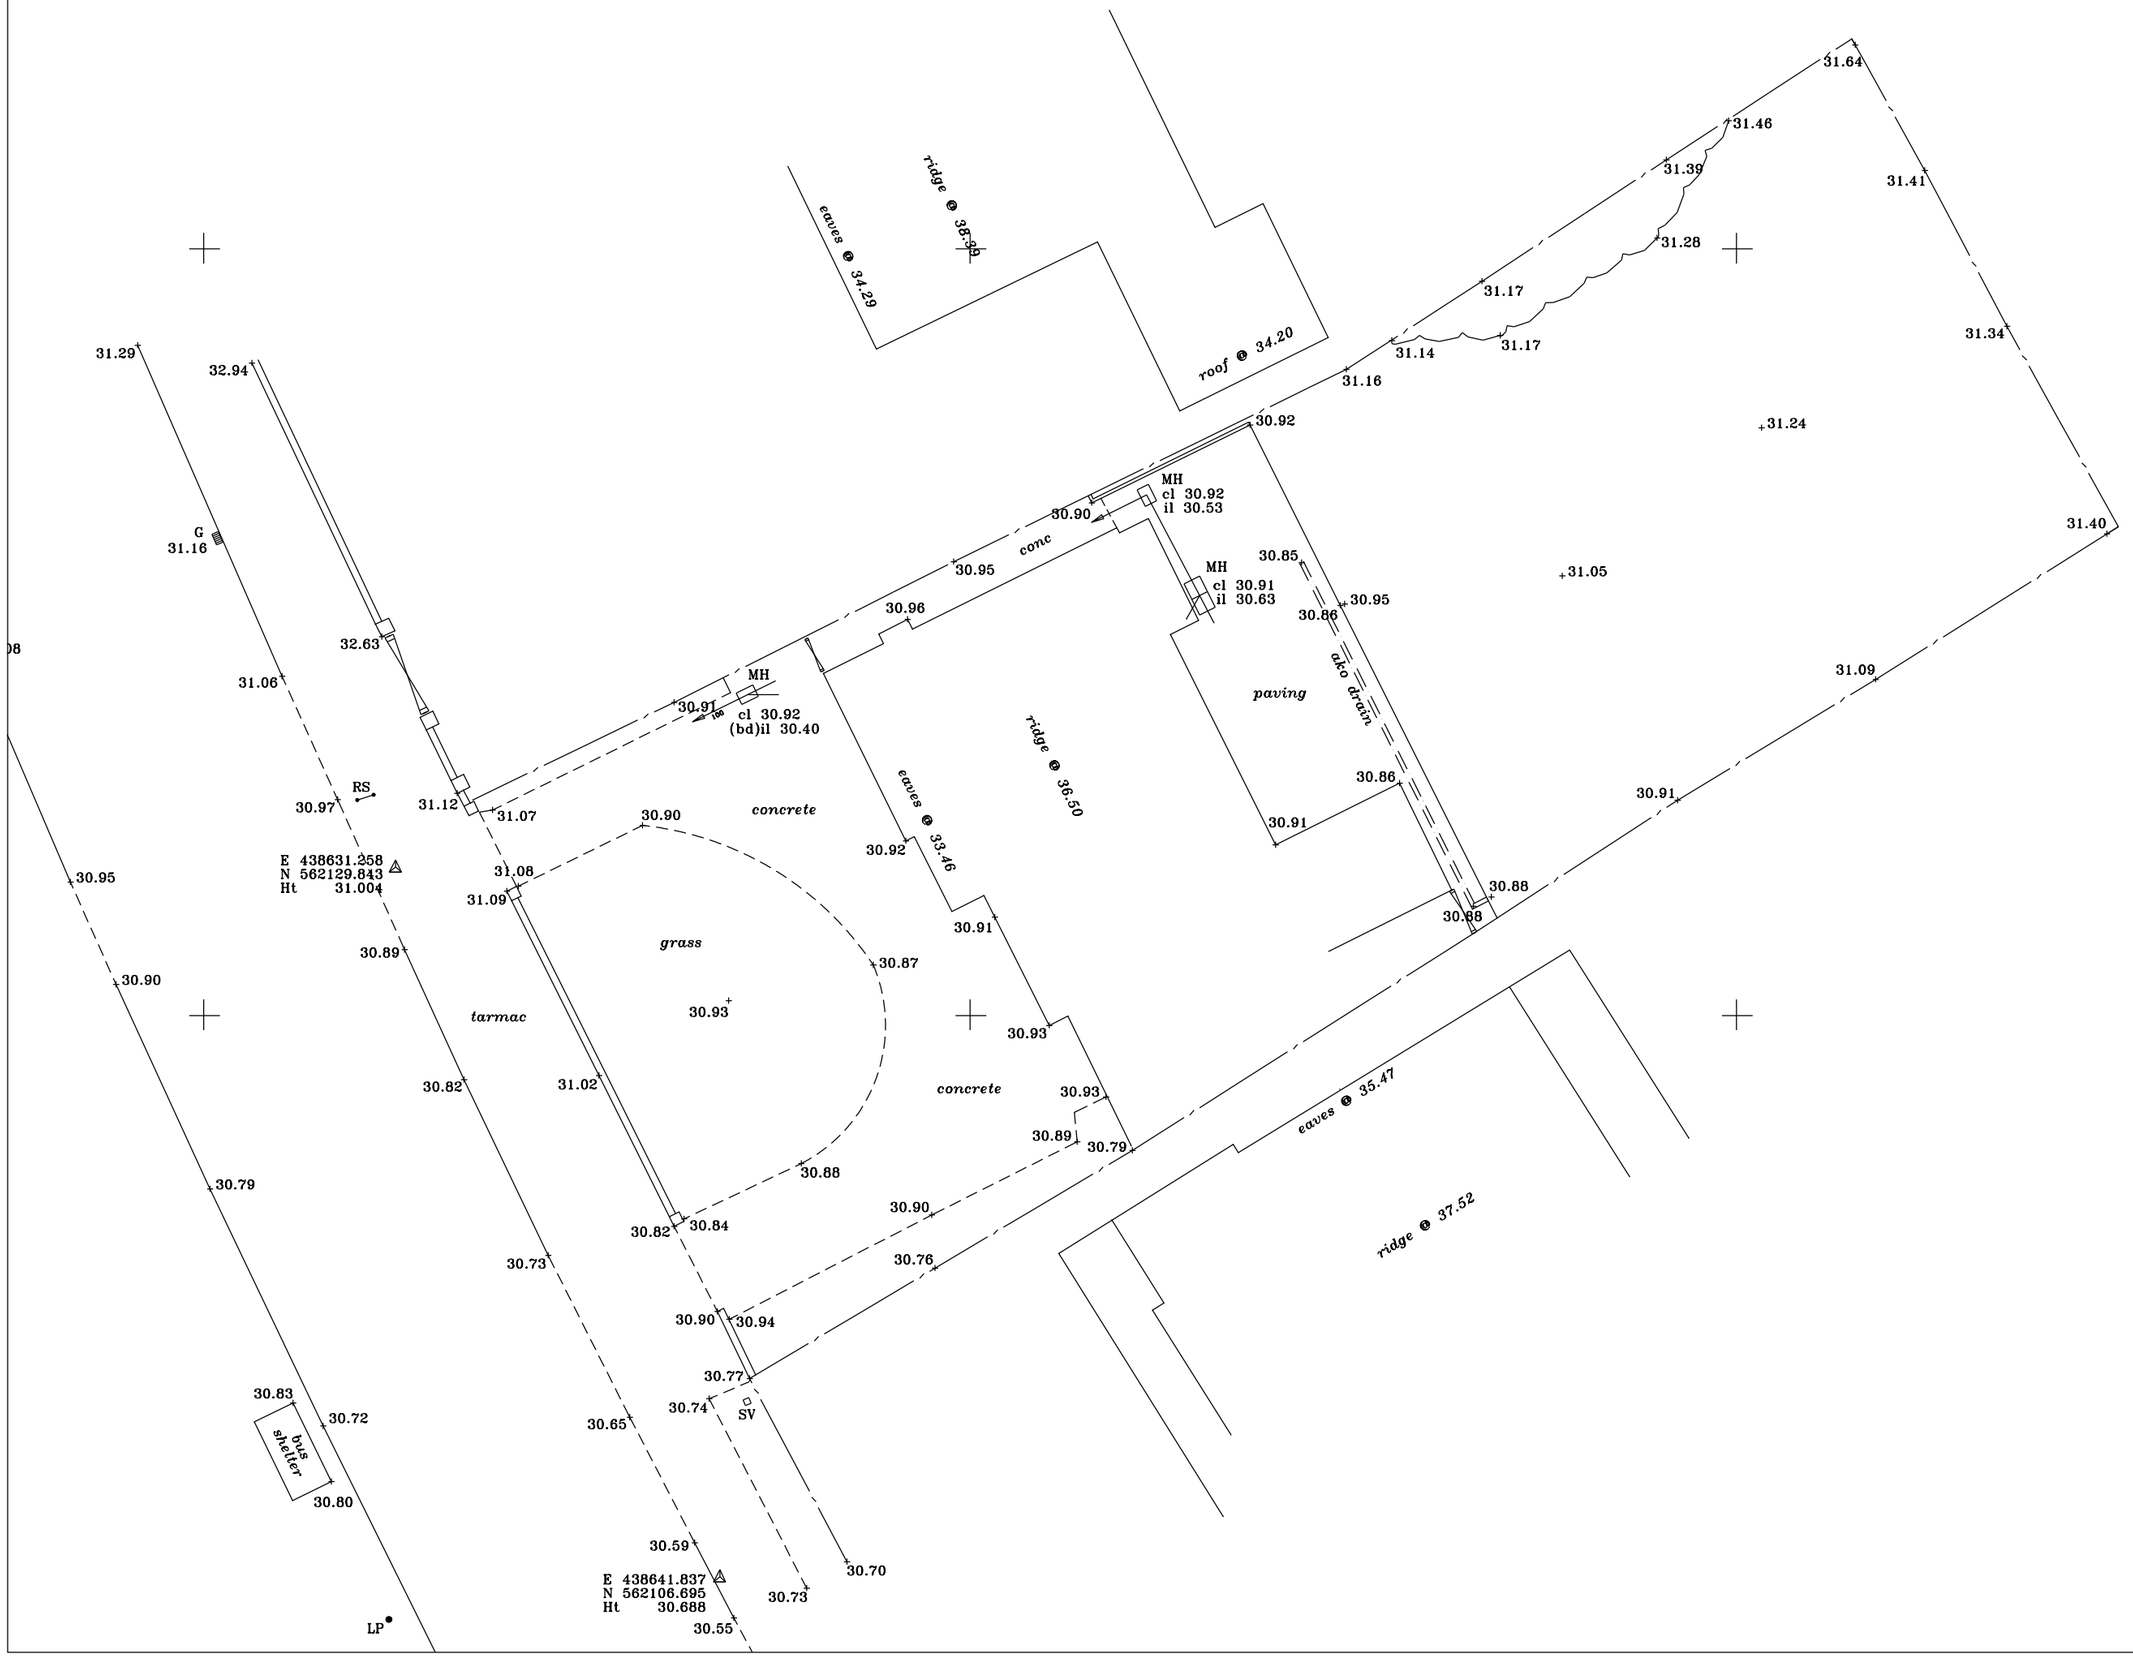

FITZARCHITECTS

6 PIER POINT - MARINE WALK
SUNDERLAND - SR6 0PP
T +44 (0)191 563 7025 F +44 (0)191 510 1746
WWW.FITZARCHITECTS.CO.UK
OFFICE@FITZARCHITECTS.CO.UK

CLIENT
MR AND MRS SLY

PROJECT
21 SUNDERLAND ROAD

STAGE
PLANNING

DRAWING
EXISTING SITE PLAN

PROJECT NUMBER	SCALES
1323	1:200 @ A3
DRAWING NUMBER	DATE
AL (90) 0100	JUL 15
DRAWN BY	CHECKED BY
CRF	CM

REVISION

NORTH

REVISION	DATE AND DESCRIPTION

COPYRIGHT OF FITZ ARCHITECTS LIMITED
NOT TO BE SCALED - ALL DIMENSIONS TO BE CHECKED ON SITE

50MM