COPYRIGHT NOTICE:
This drawing is the copyright of the Architects and may not be reproduced or used except by written permission.

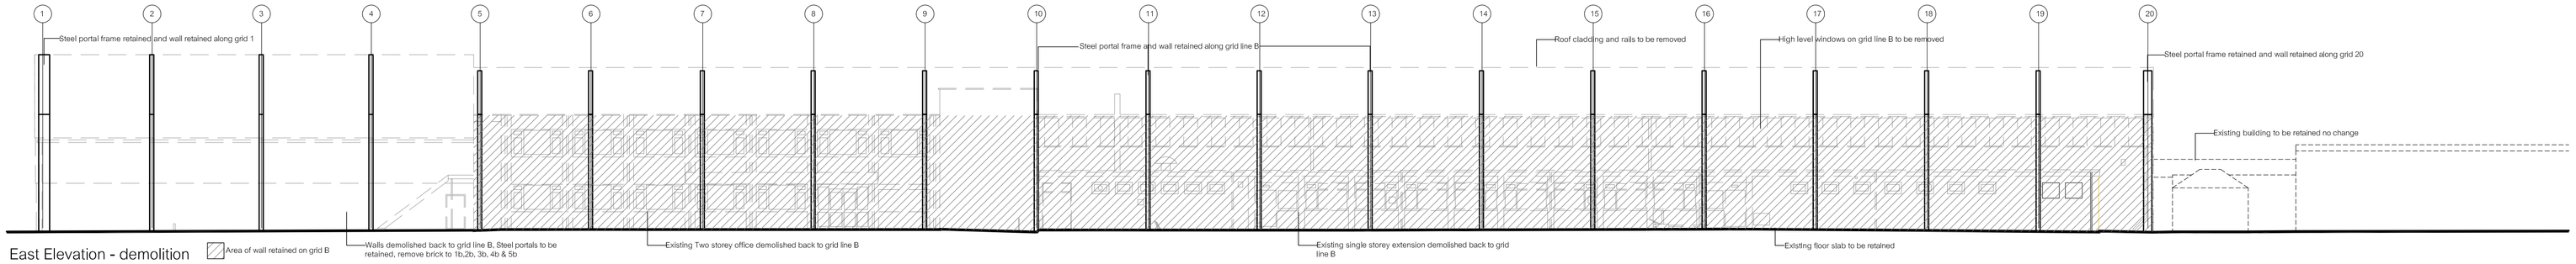

East Elevation - demolition

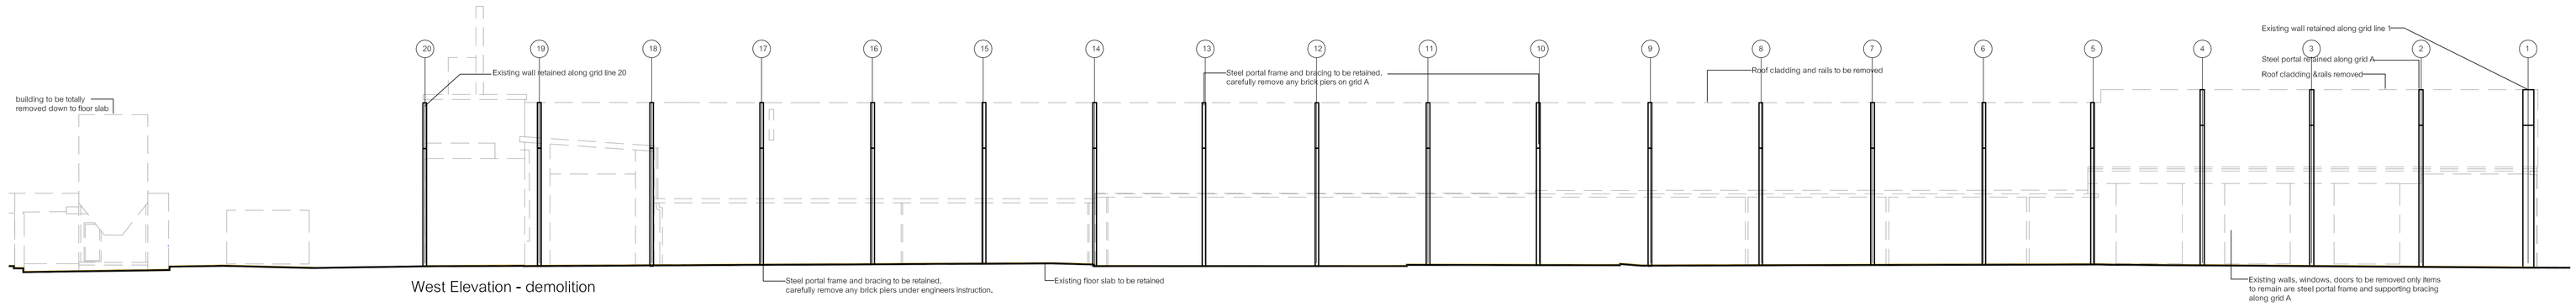

West Elevation - demolition

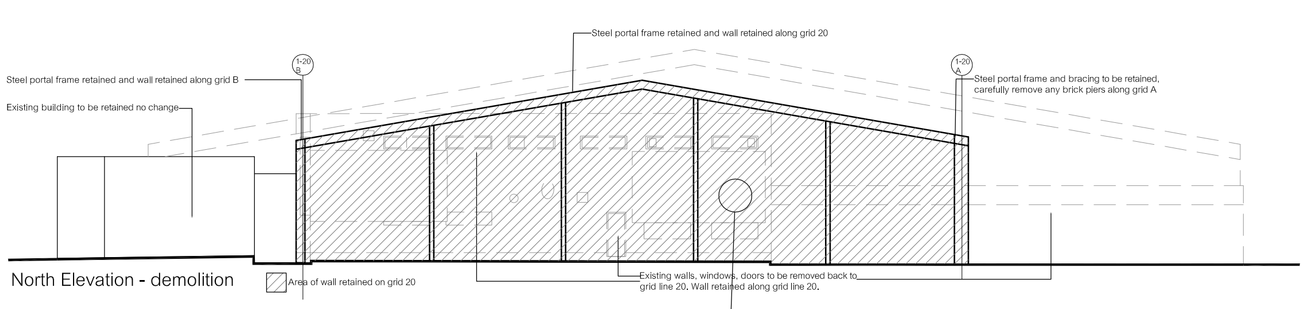

North Elevation - demolition

Existing wall along grid line 20 retained

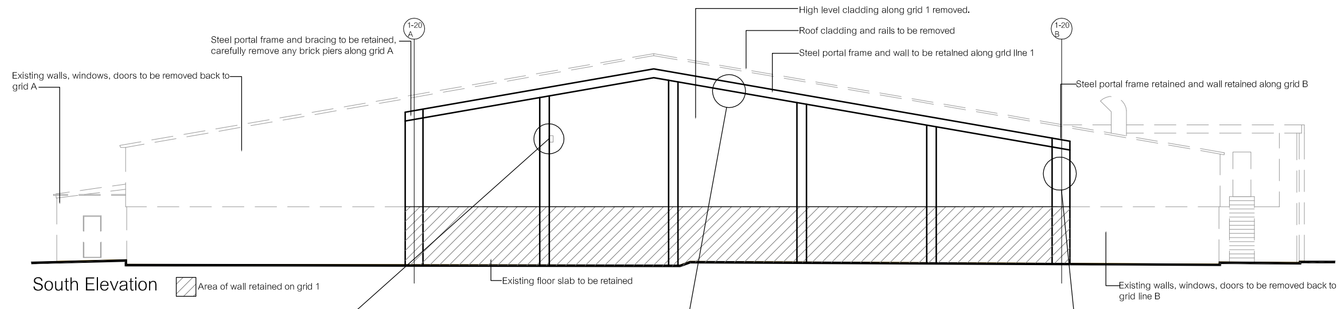

South Elevation

Brick surround to steel columns retained along with wall along grid 1

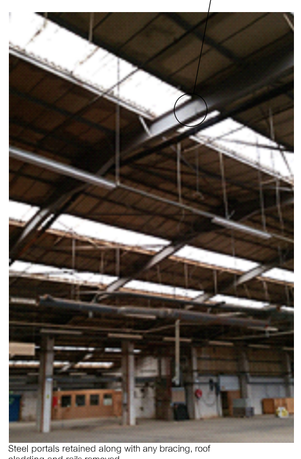

Steel portals retained along with any bracing, roof cladding and rails removed.

Wall and steel portal retained along grid B. High level windows removed.

REV A 08.09.15 SG alterations as per Quod's comments

Rev.	Date.	Drawn.

hssp architects
Pera Innovation Park, Nottingham Road
Melton Mowbray, LE13 0PB
Telephone: 01664 563 288 Fax: 01664 503 360
E-Mail Info@hssparchitects.co.uk Web www.hssparchitects.co.uk

Project.
Proposed Trade Park
Western Approach
South Shields

Title.
Elevations - demolitions

Scale.	Drawn.	Checked.	Date.
1/200	dtm		12-05-2015

Drawing No.	Revision.
6962B-101	A

HSSP A1