• No dimensions to be scaled from drawing. All dimensions to be checked on site
• Any discrepancies between this drawing and any information given elsewhere are to be reported to Architect immediately
© ABC

Rev	Revision	Date

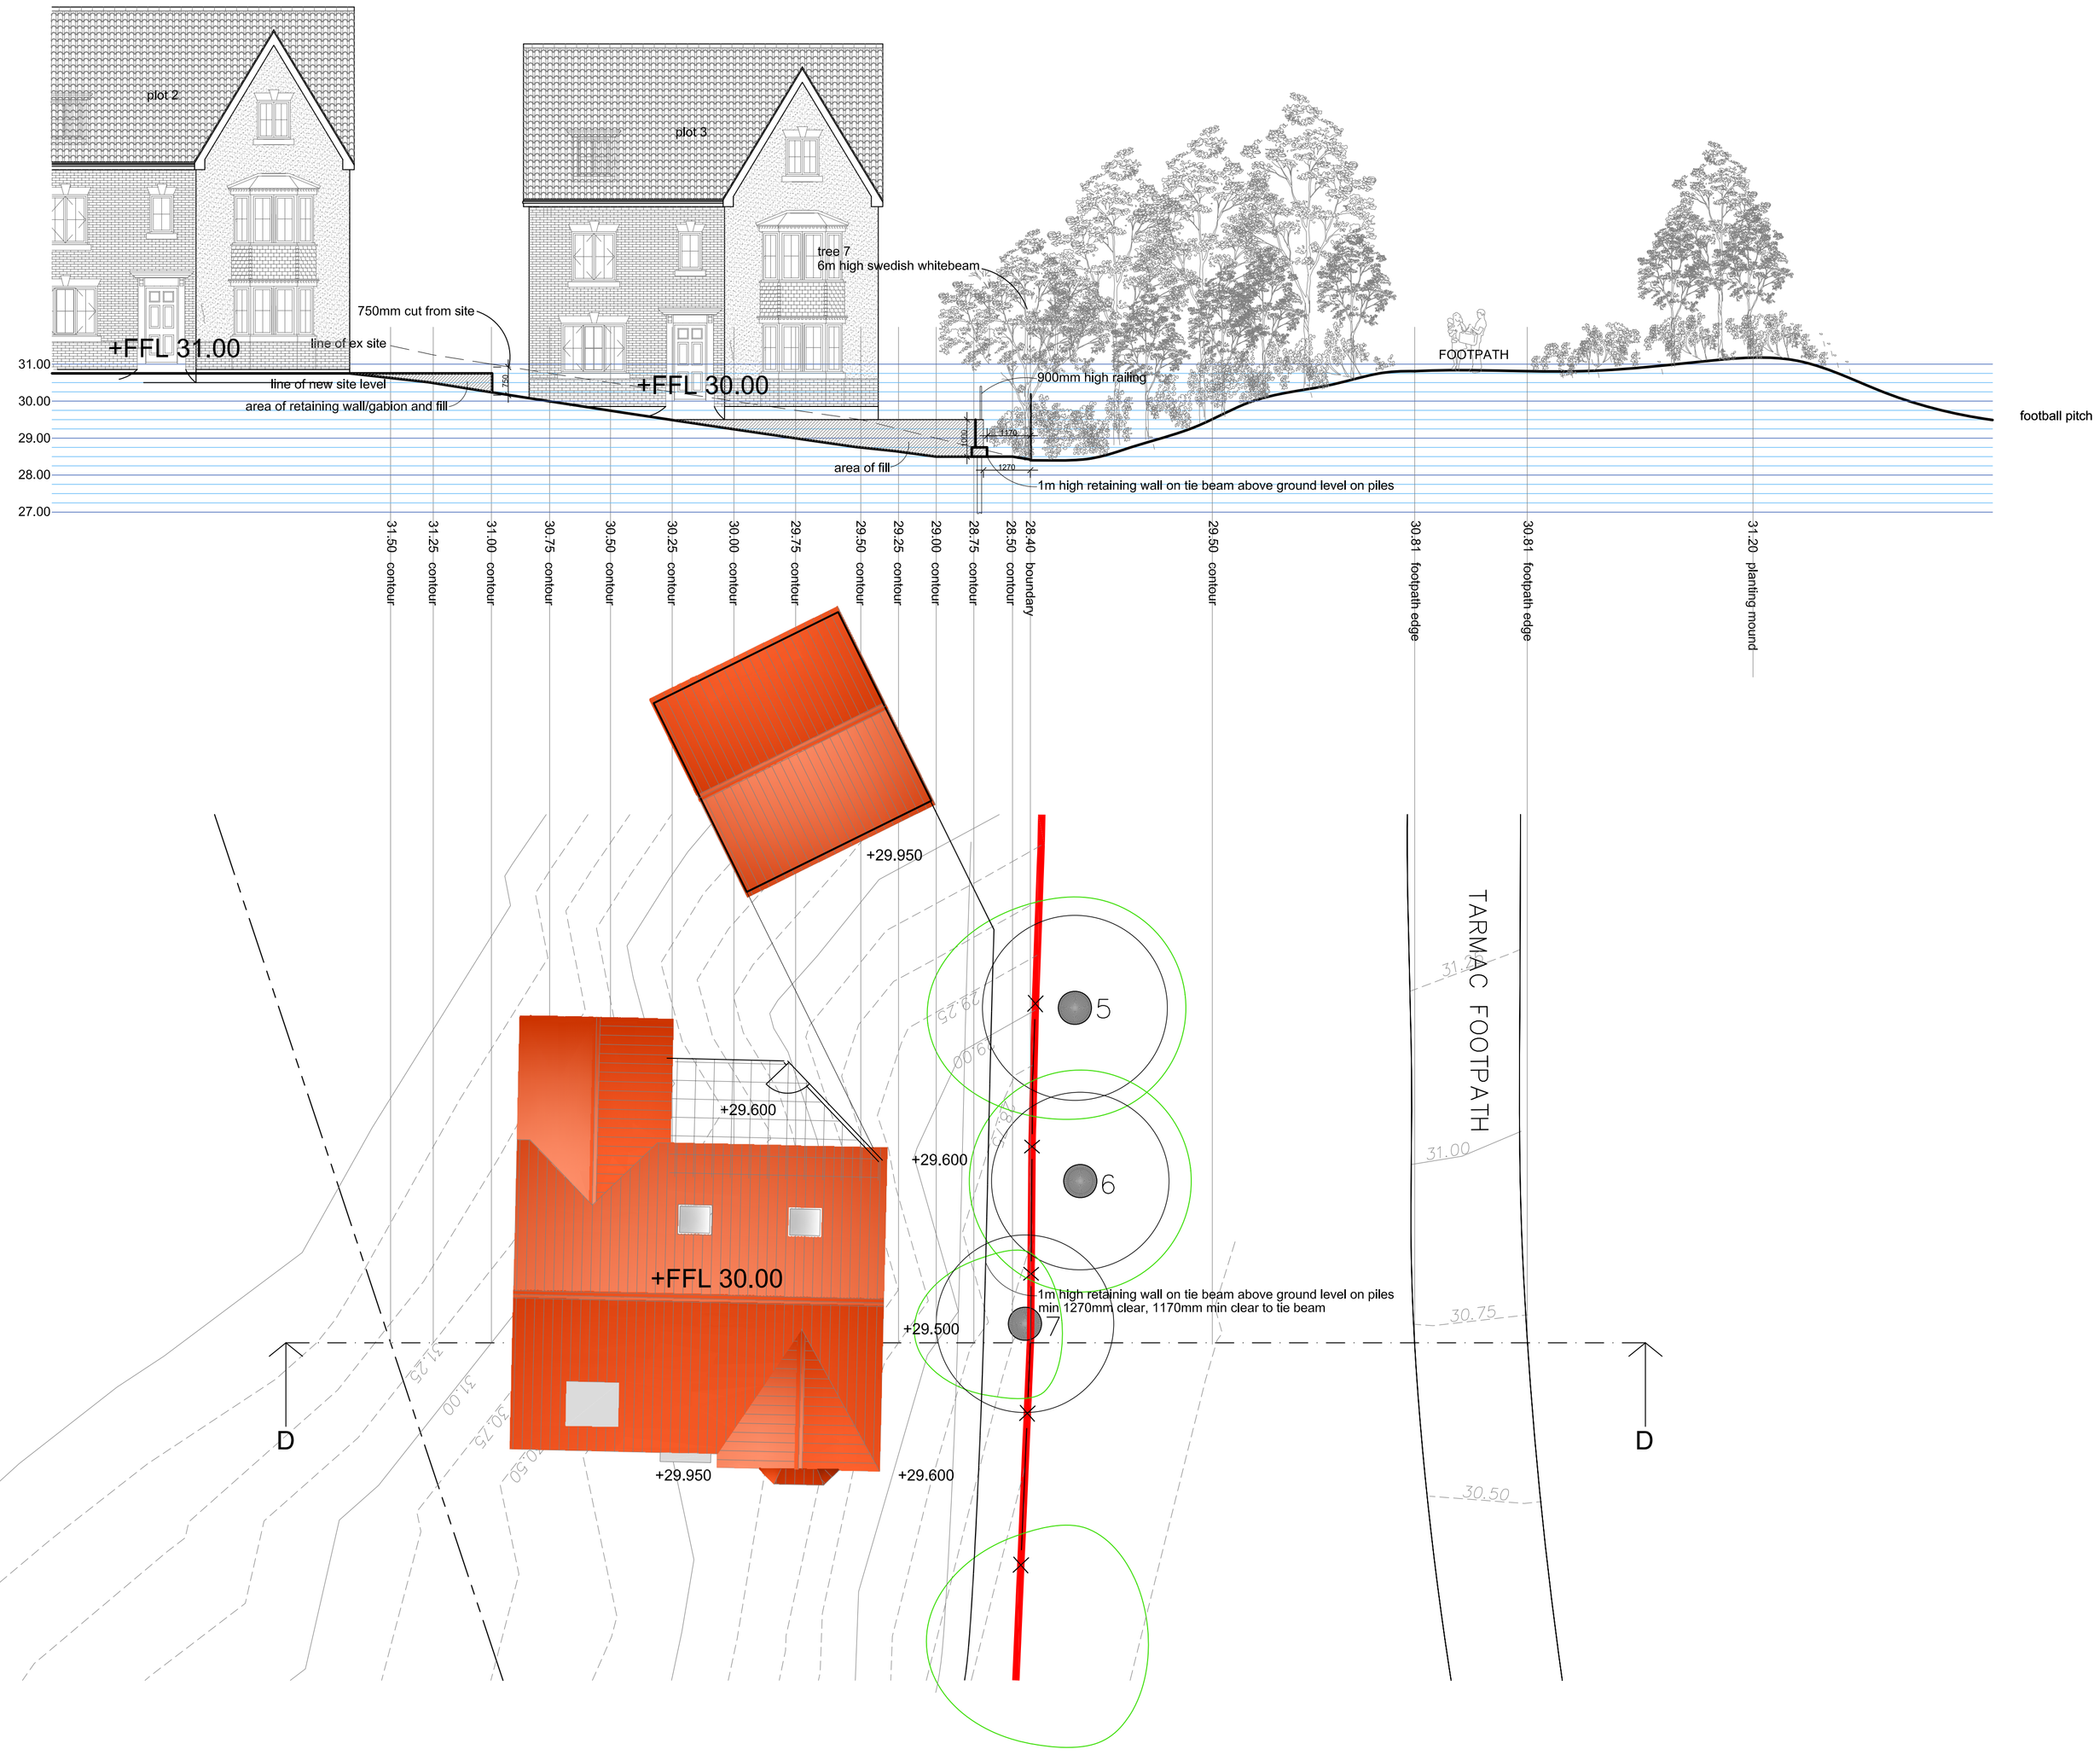

NB: This drawing is based on drawing 396-10B as approved under planning permission granted on 17/01/2008 Ref: ST/1054/07/FUL

Proposed Housing Development Site at
Waterside Park, Hebburn, Tyne & Wear

base
Architectural Base Consultancy Limited
5a Vermont House
Concord
Washington
Tyne & Wear
NE37 2SQ

Tel 0191 4159005
Fax 0191 4159003
www.abcarch.co.uk
mail@abcarch.co.uk

CLIENT
Hebburn Properties Limited

PROJECT
Proposed Housing Development Site at
Waterside Park, Hebburn, Tyne & Wear

DRG
PROPOSED SECTION DD
Planning Application Drawing

SCALE	DATE	DWG No
1:100	Sep '15	876 - 09