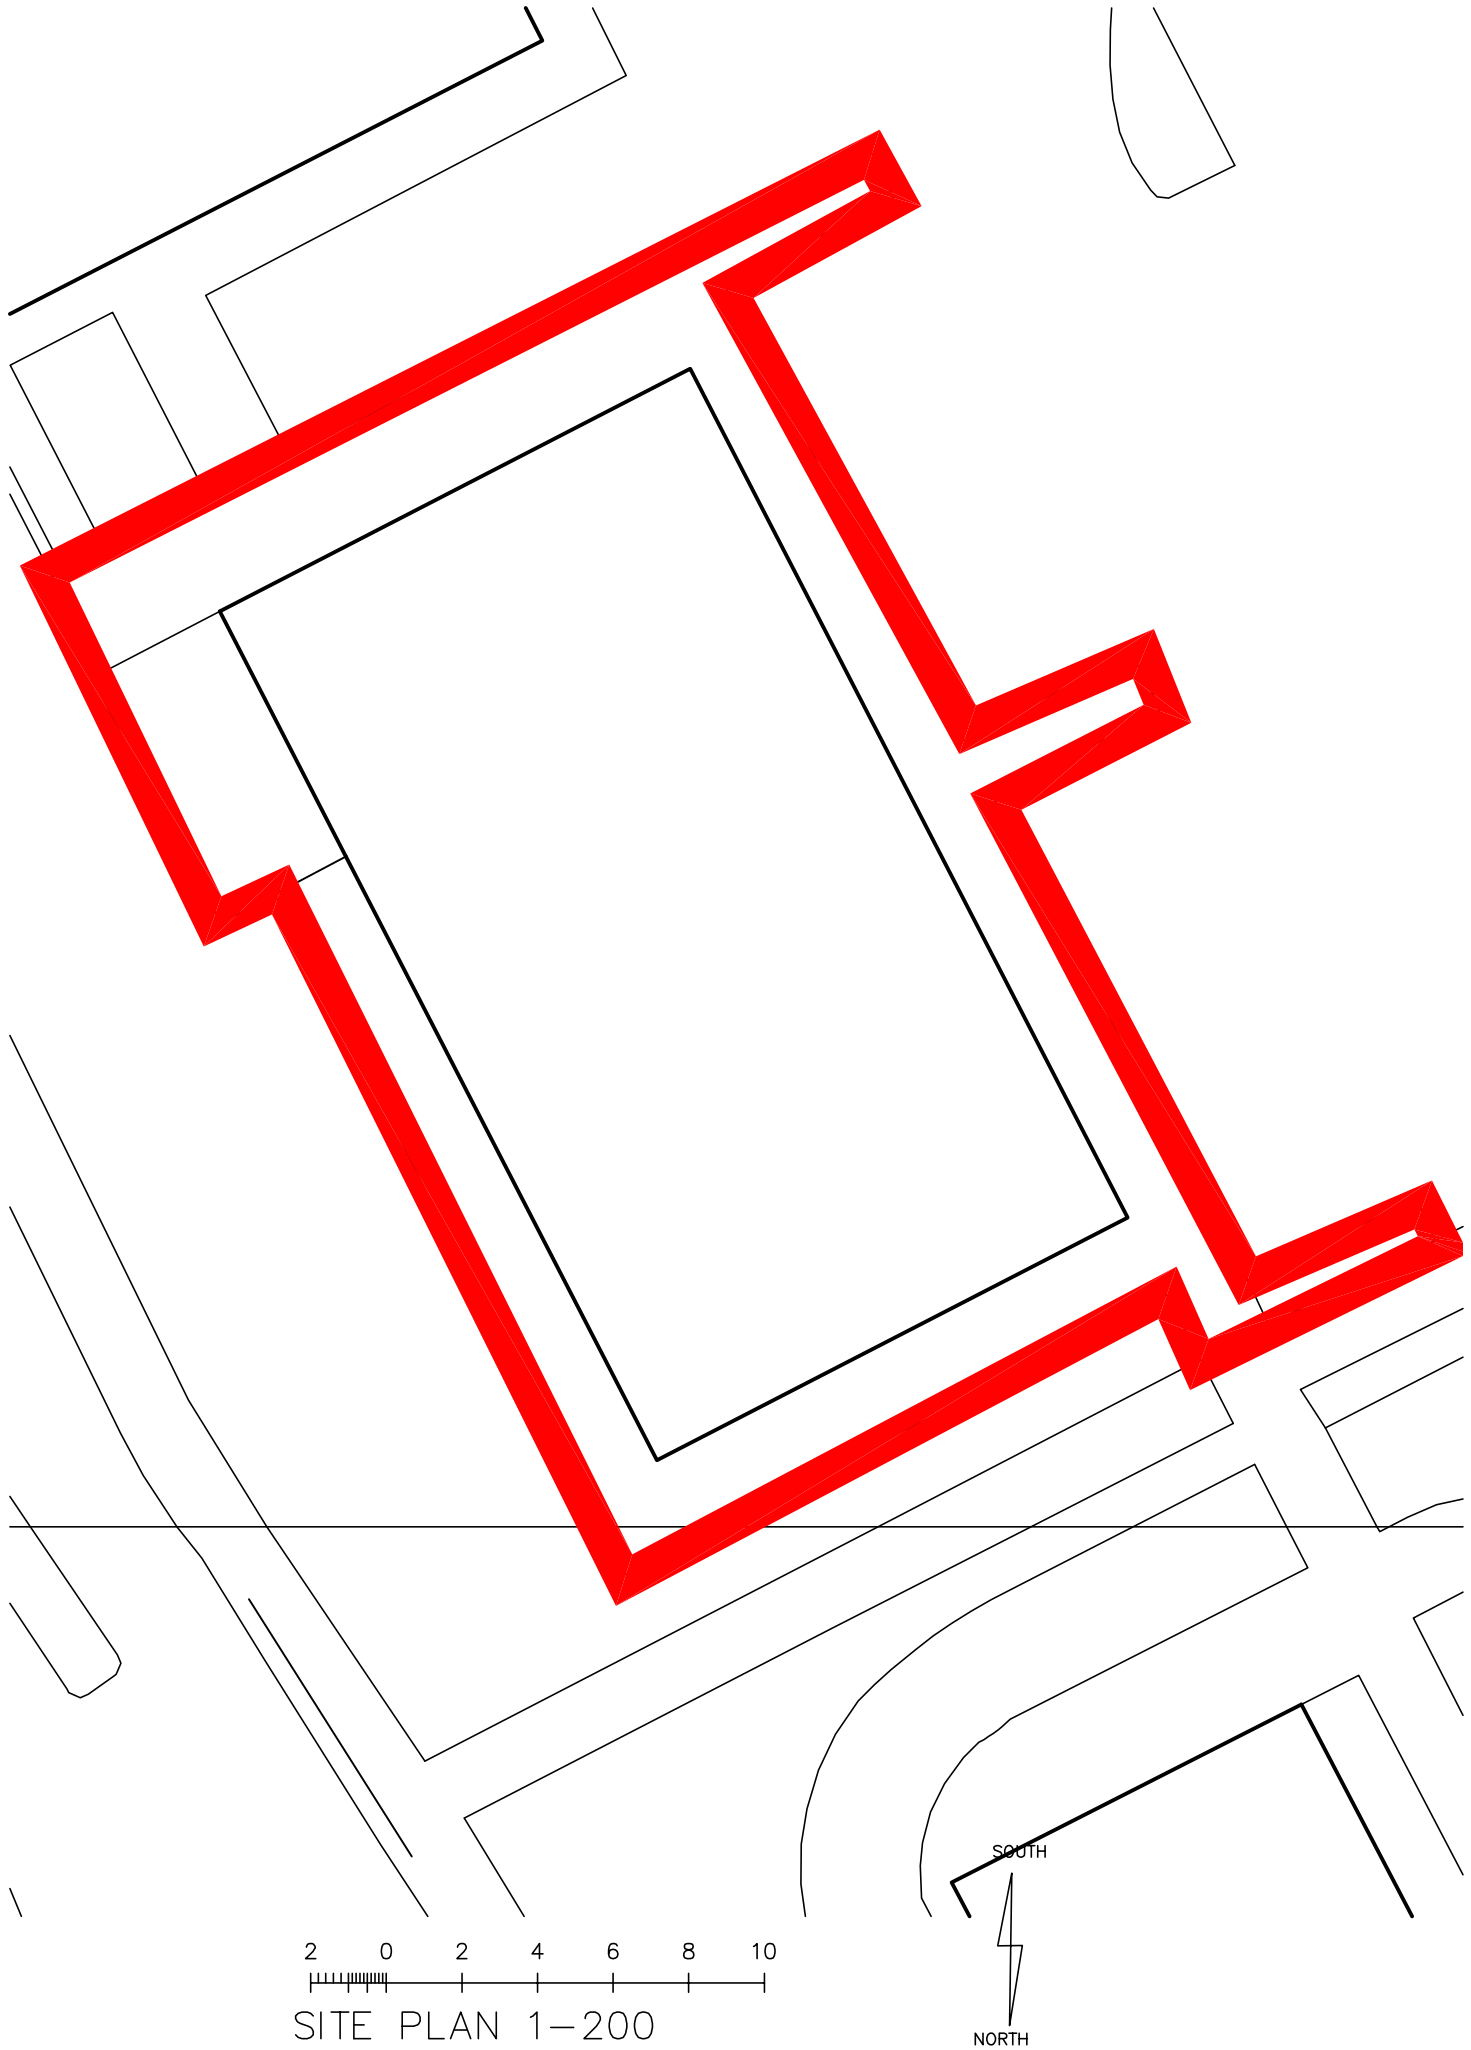

SITE PLAN 1–200

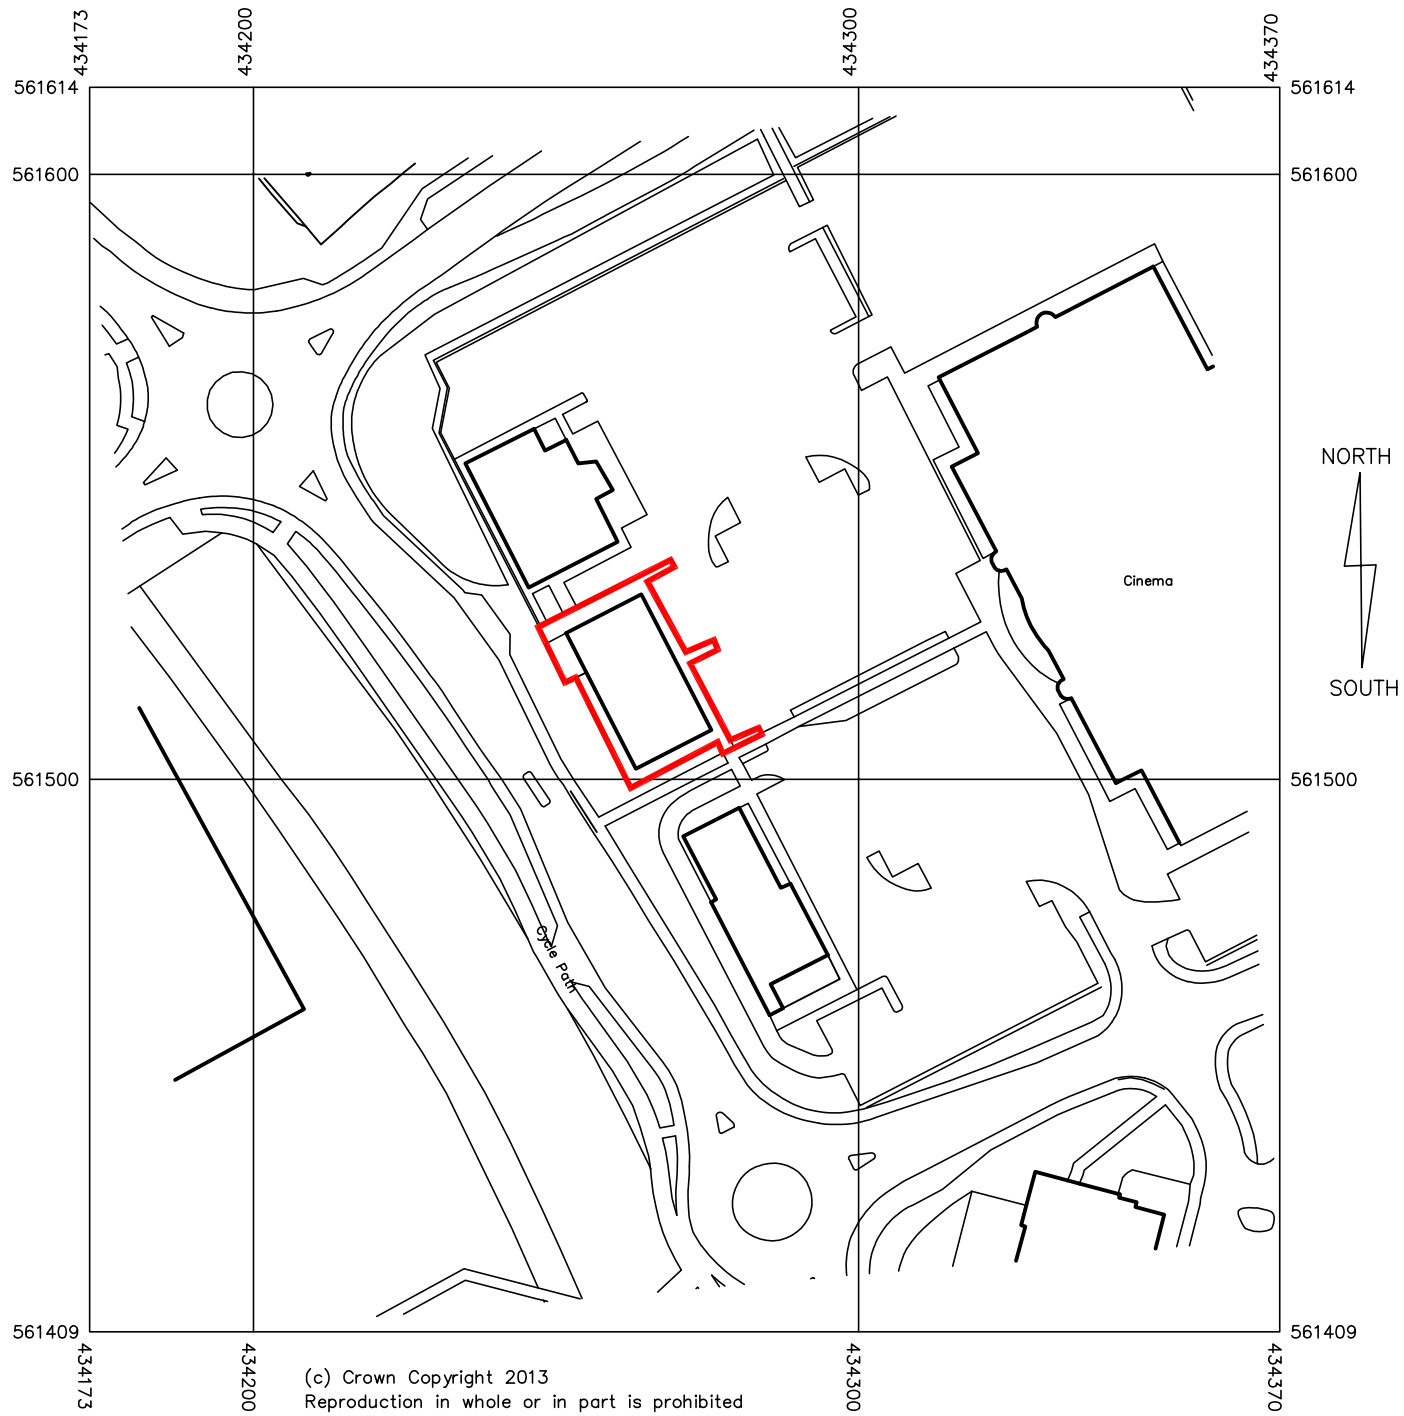

(c) Crown Copyright 2013
Reproduction in whole or in part is prohibited
without the prior permission of Ordnance Survey.

LOCATION PLAN 1–1250

0 20 40 60

Rev	Date	Detail
–	–	–

I-LID DESIGN
INTERIOR DESIGN | ARCHITECTURE | PROJECT MANAGEMENT
28-29 Maxwell Road, Peterborough PE2 7JE
Tel: 01733 396181 Info@i-lid.co.uk
www.i-lid.co.uk

Client: THE RESTAURANT GROUP LTD

Job Title:
PROPOSED EXTERNAL ALTERATIONS
FRANKIES AND BENNYS,
ABINGDON WAY
BOLDON LEISURE PARK
NE35 9PB

Scale: AS NOTED @A3 Date: 20/08/15

Drawing Title
SITE AND LOCATION PLAN

Drawing No.
105–95SD02 Revision: –

ALL DRAWINGS ARE THE COPYRIGHT OF I-LID DESIGN

SITE AND LOCATION PLAN