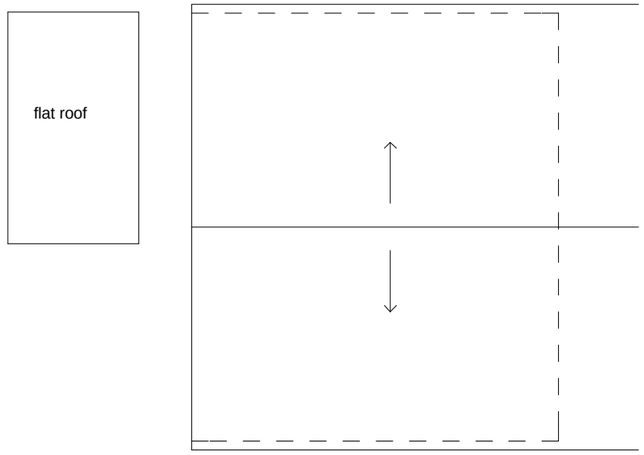

Existing Roof Plan

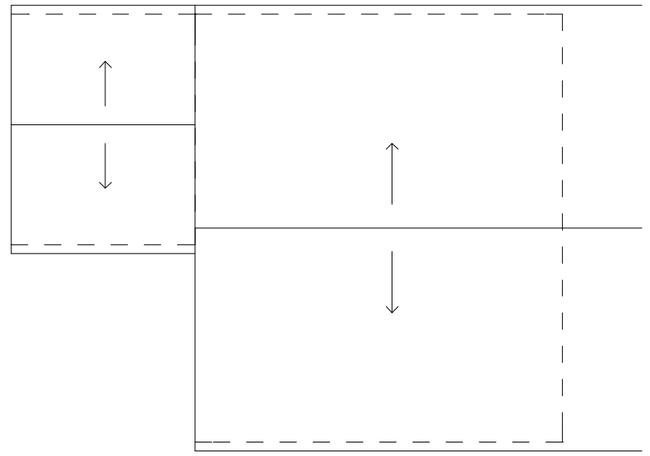

Proposed Roof Plan

Client:	Mr and Mrs Tighe		
Address:	2 Graham Road Hebburn NE31 1NA		
Project:	Proposed Side Extension		
Drawing Title:	Existing and Proposed Roof Plans		
Scale: 1:100@A3		Date: 05/10/2015	
Drawn: G.Z	Checked:	Dwg No. A3	

GZ Interior Design

E: gz.bwarchitecture@gmail.com

Mobile: 07588641620