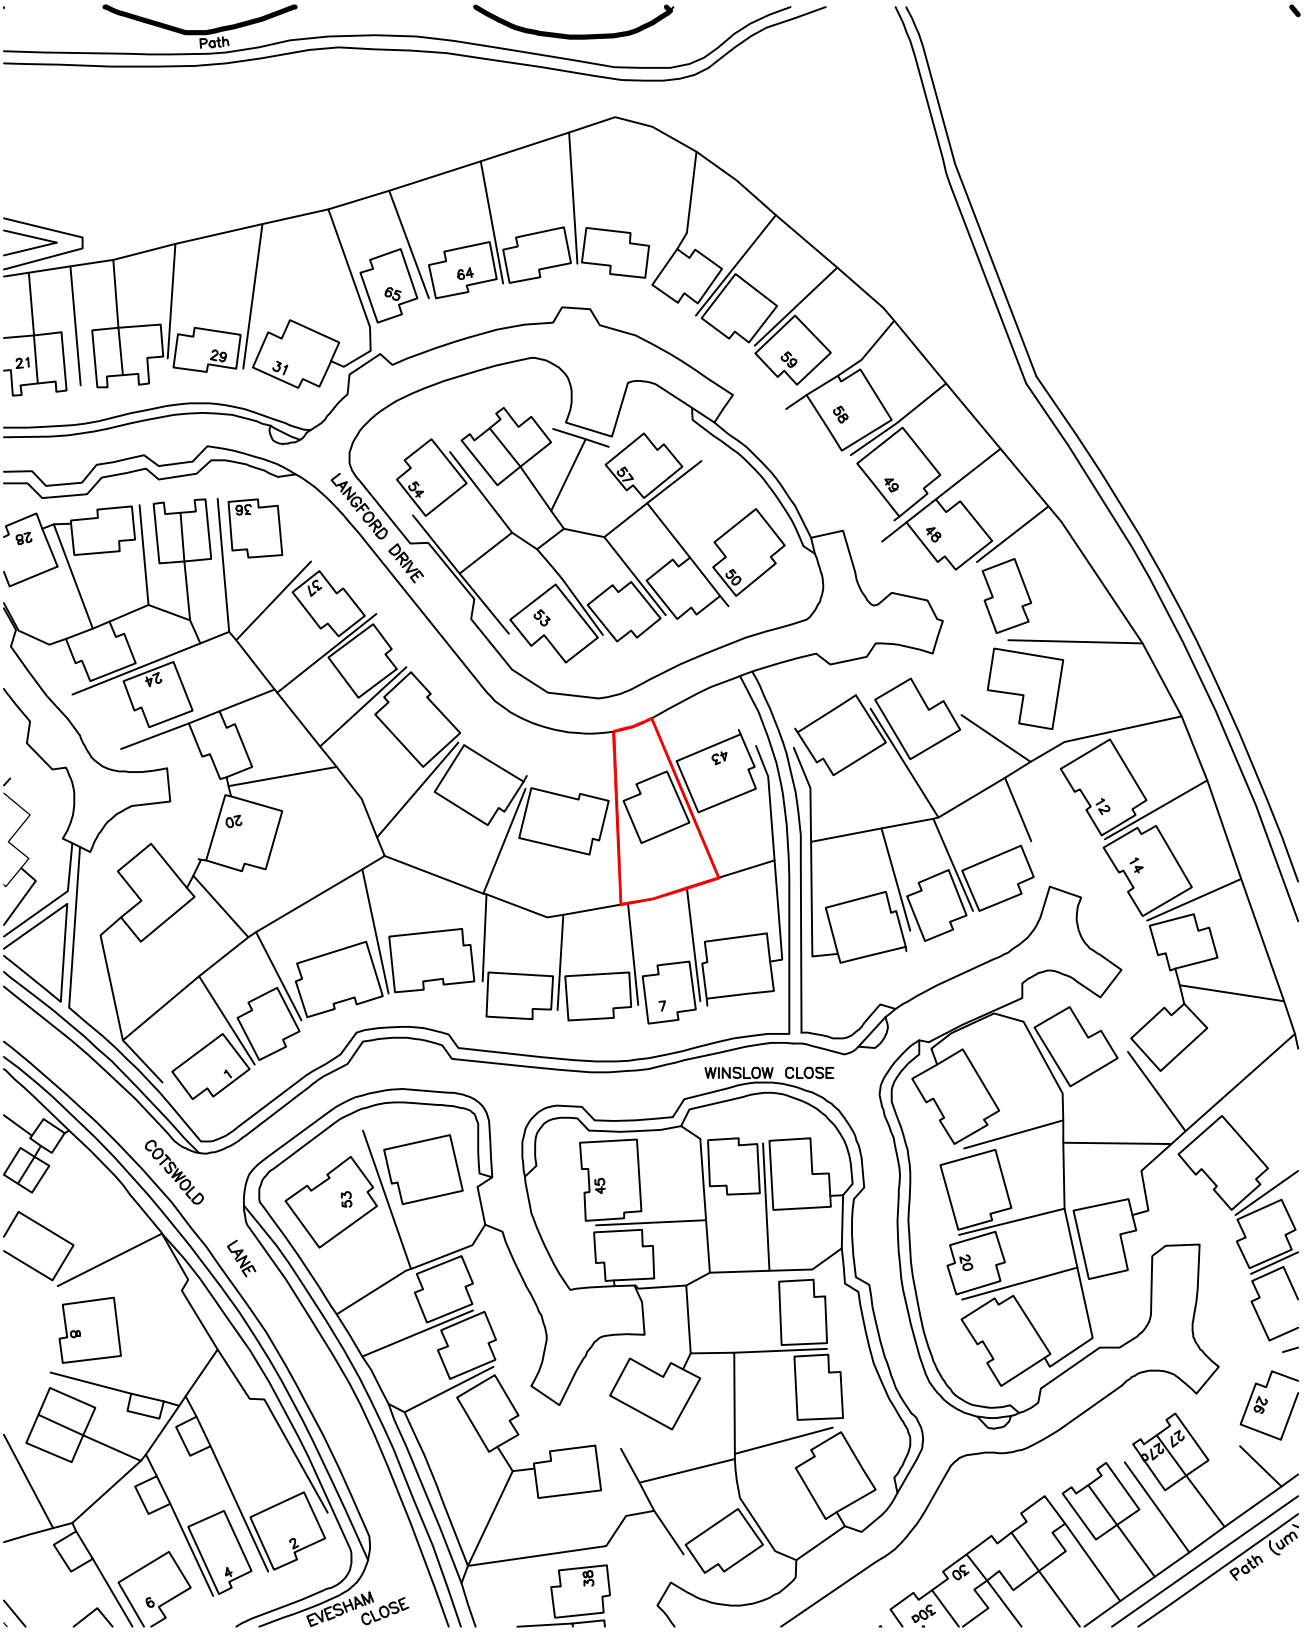

SCALE: 1:1250	DATE: 03.07.11.	knj	PROJECT: 42 LANGFORD DRIVE, BOLDON COLLIERY, TYNE AND WEAR.	A4
DRAWN BY: KJ	REV:	KNJ DESIGN NORTH SHIELDS TYNE AND WEAR mob 07806 327 886 E-Mail: knjdesign@sky.com	DRAWING TITLE: LOCATION PLAN DRG No: ST/0020	