IF IN DOUBT ASK

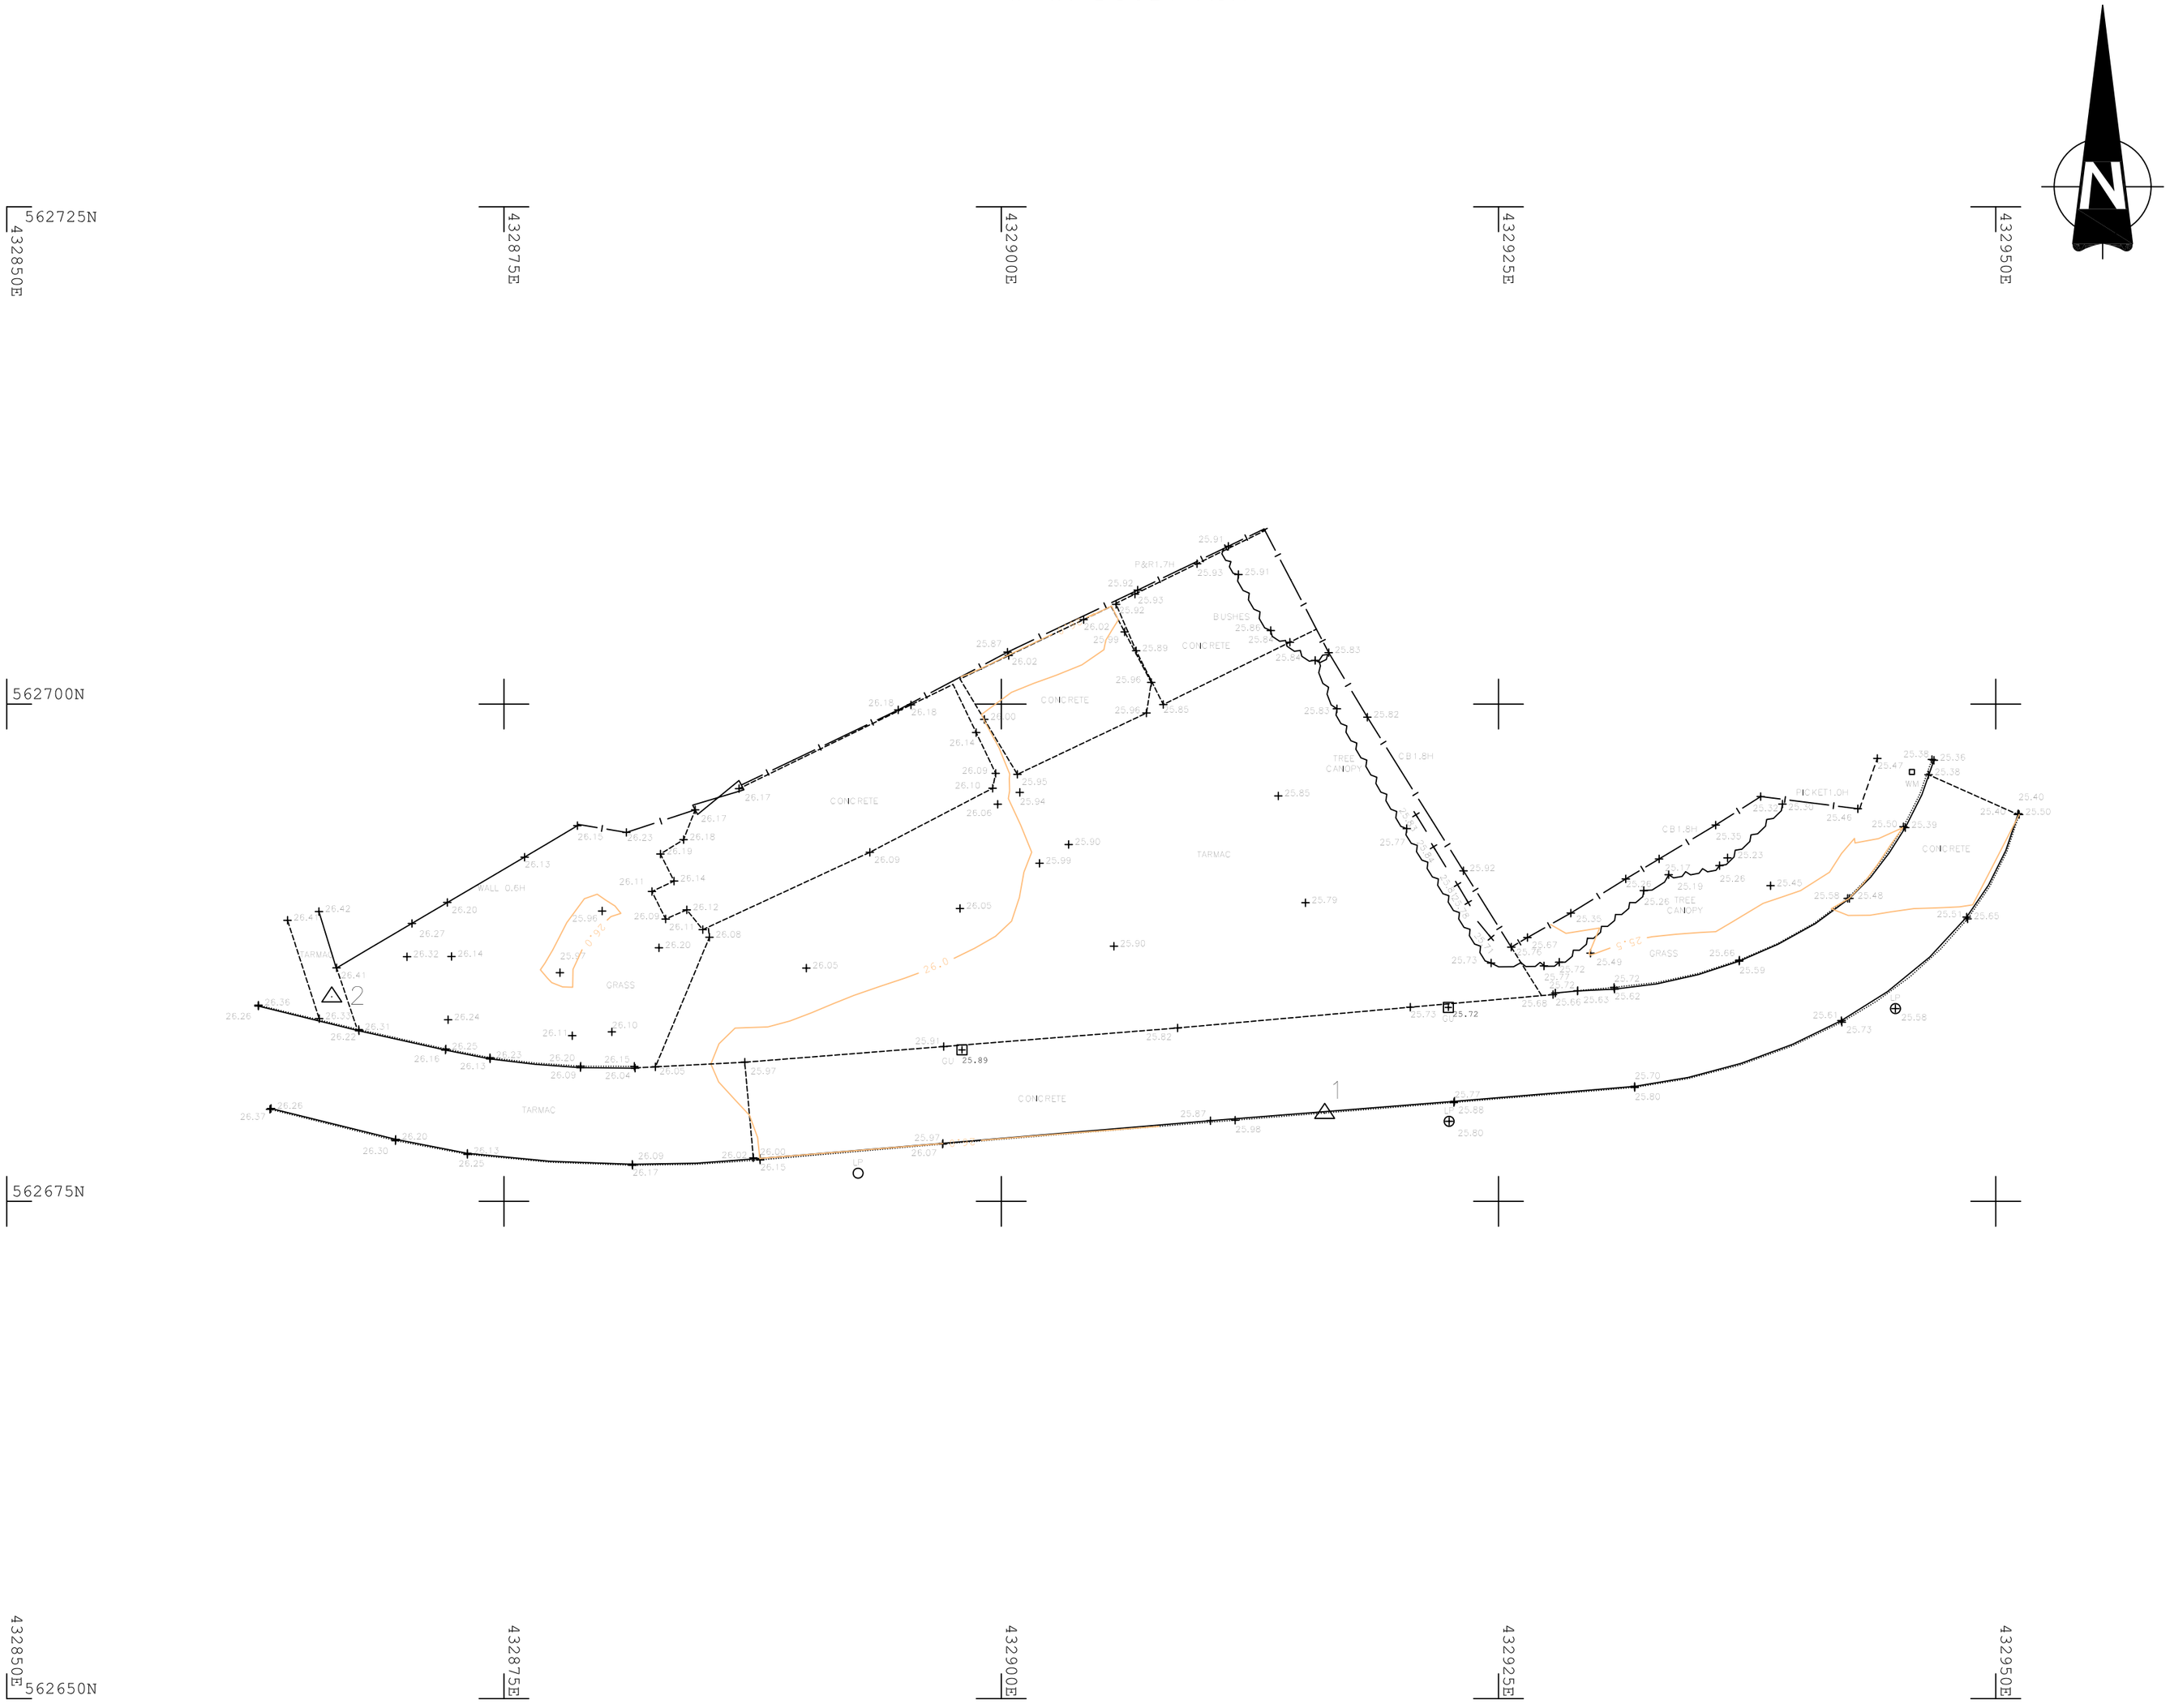

KEY

TAC	TACTILE SURFACE
BO	BOLLARD
RS	ROAD SIGN
ST	STOP TAP
PO	POST
DK	DROPPED KERB
WM	WATER METER
LP	LAMPOST
SAP	SAPLING
G1.0	TREE GIRTH (m)
CAT	CABLE TV
BT	TELECOM SERVICE
TP	TELEGRAPH POST
GU	GULLEY
SV	SLUICE VALVE
MKR	MARKER POST
FH	FIRE HYDRANT
MH	MANHOLE COVER
TP	TELEGRAPH POLE
CB	CLOSE BOARDED FENCE
PWM	POST AND WIRE MESH FENCE
+ 114.34	LEVEL
IC	AIR TIGHT INSPECTION COVER
EL	EAVE LEVEL
RL	RIDGE LEVEL
RN	ROAD NAME SIGN
SAP	SAPLING

Station	Easting	Northing	Level
1	432916.26	562679.42	25.95
2	432866.34	562685.28	26.38

NOTES

1. COORDINATES AND LEVELS RELATED TO OSGB36 BY RTK GPS.
2. ALL DIMENSIONS SHOULD BE CHECKED BEFORE COMMENCING WORK.

No.	REVISION	Date	Approved

Engineer	Checked	Approved
NM	NM	FT

Client

South Tyneside Homes

Project

Land At Wark Crescent

Title

TOPOGRAPHICAL SURVEY

JOHNSON POOLE & BLOOMER
CONSULTANTS
Land Engineering • The Environment • Mining and Quarrying

Scale 1:250 @ A2

Date 18/12/13

Drawn NM

Drawing NB503/13

Plan laid out by NM

Office BRIERLEY HILL

Copyright of Johnson Poole & Bloomer Ltd