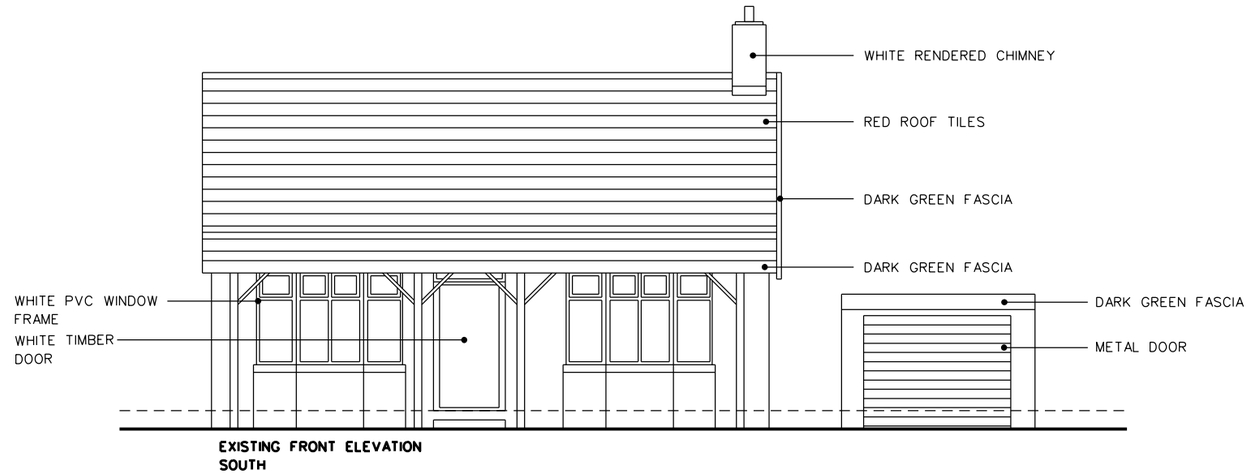

EXISTING FRONT ELEVATION
SOUTH

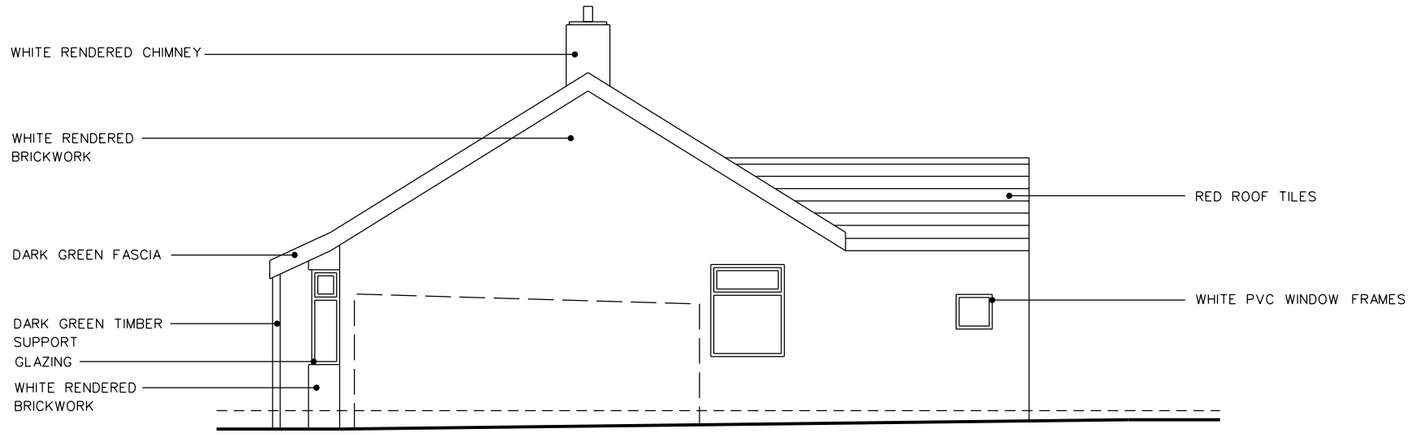

EXISTING SIDE ELEVATION
EAST

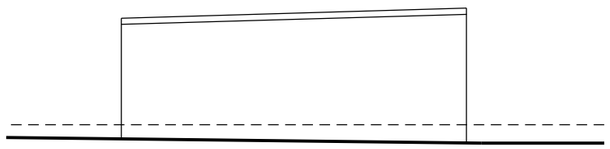

EXISTING SIDE ELEVATION - GARAGE
WEST

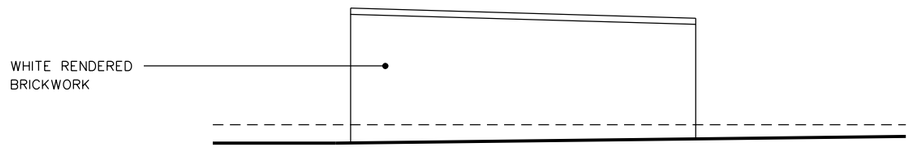

EXISTING SIDE ELEVATION - GARAGE
EAST

FITZARCHITECTS

6 PIER POINT - MARINE WALK
SUNDERLAND - SR6 0PP
T +44 (0)191 563 7025 F +44 (0)191 510 1746
WWW.FITZARCHITECTS.CO.UK
OFFICE@FITZARCHITECTS.CO.UK

CLIENT
MR AND MRS LUCAS

PROJECT
1 SUNNISIDE TERRACE, CLEADON VILLAGE

STAGE
PLANNING

DRAWING
EXISTING ELEVATIONS

PROJECT NUMBER	SCALES
1339	1:100 @ A3
DRAWING NUMBER	DATE
AL (0) 0010	JAN 16
DRAWN BY	CHECKED BY
DI	CRF

REVISION

NORTH

REVISION	DATE AND DESCRIPTION

COPYRIGHT OF FITZ ARCHITECTS LIMITED
NOT TO BE SCALED - ALL DIMENSIONS TO BE CHECKED ON SITE

50MM