ENTRANCE GATE PLAN

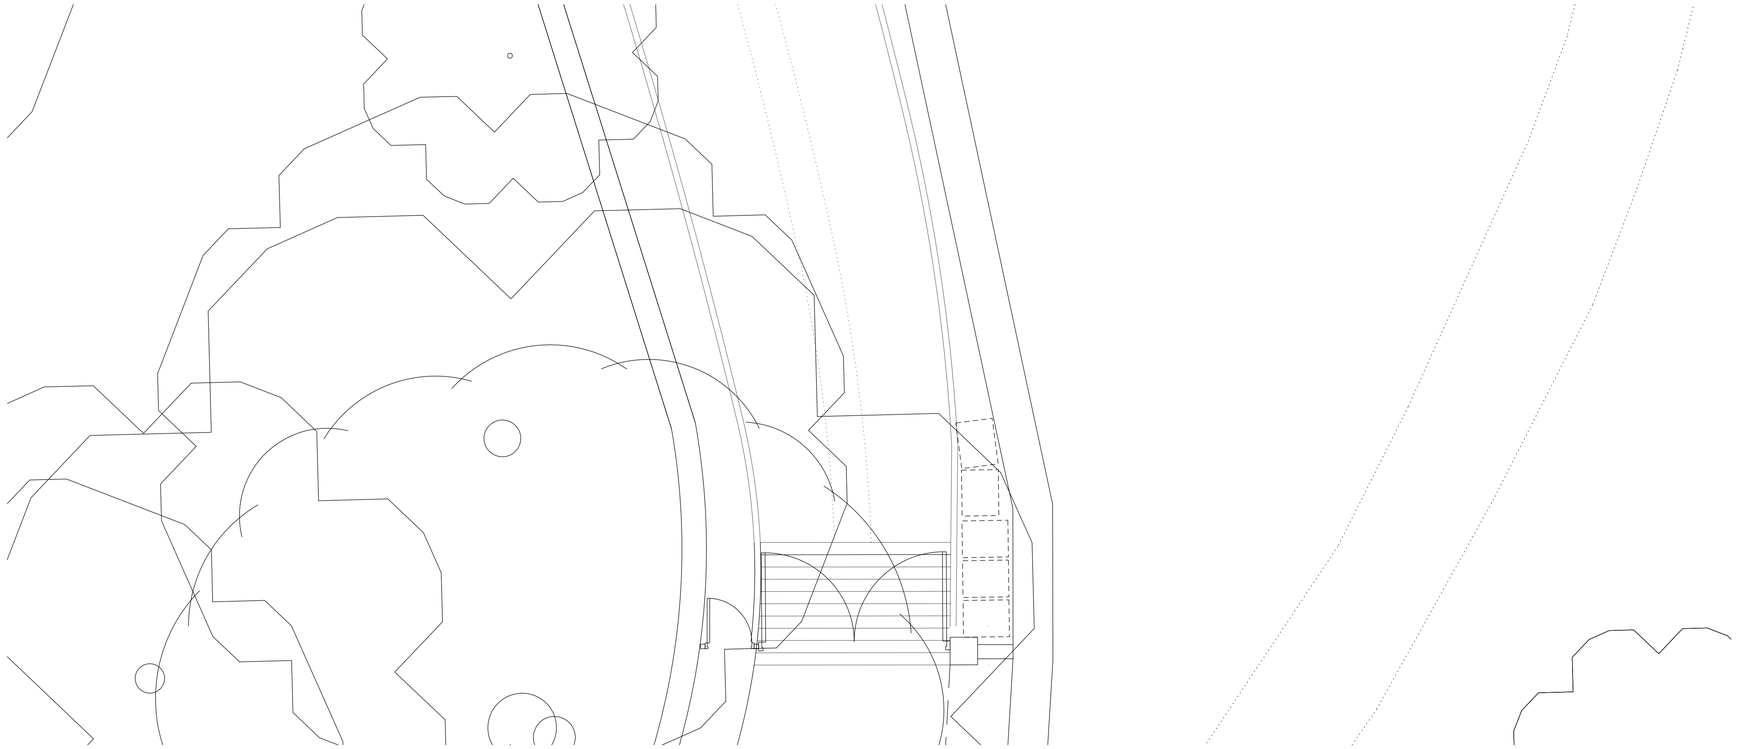

FRONT GATE ELEVATION

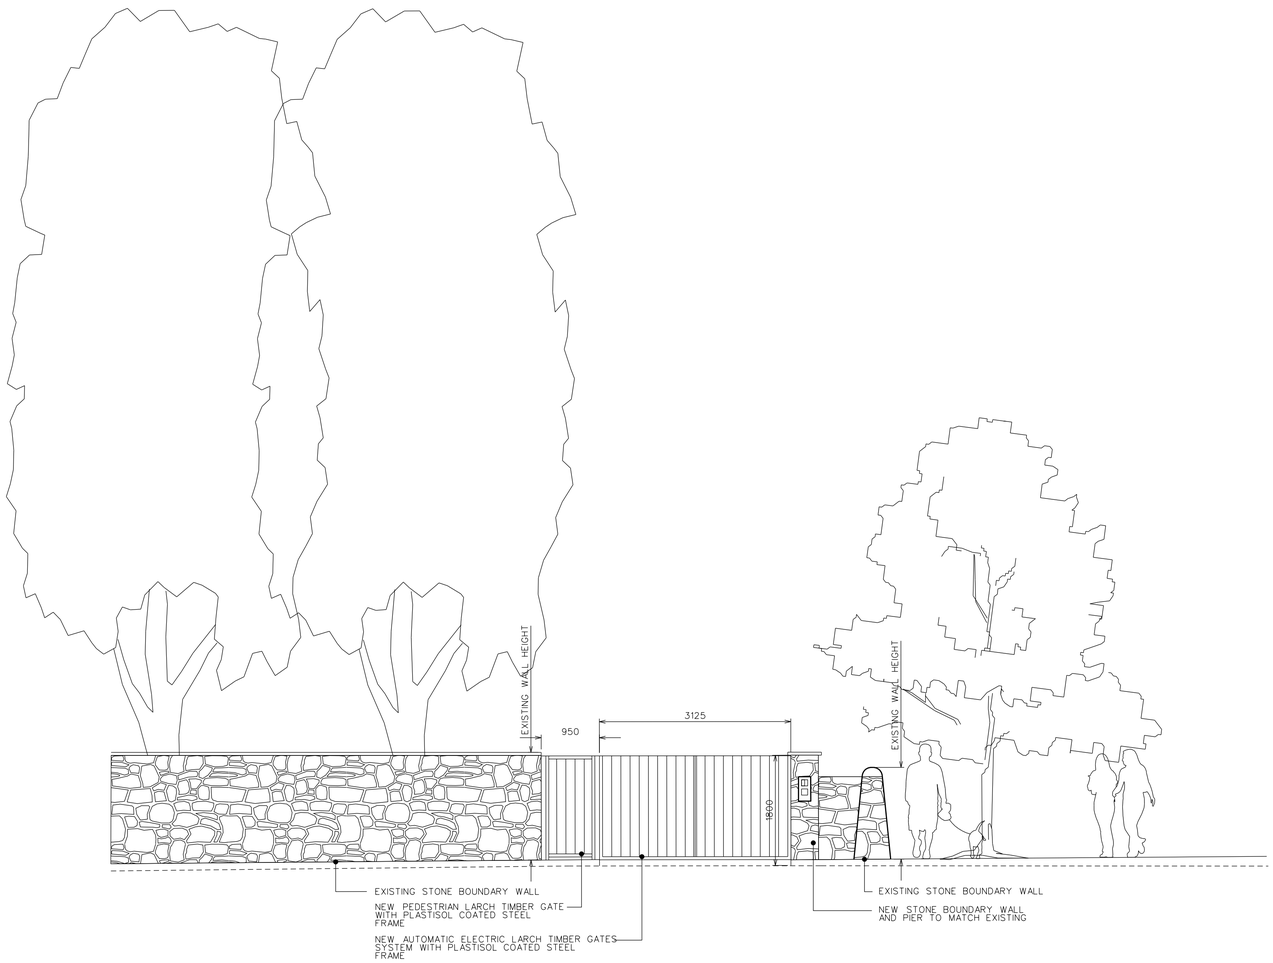

FITZARCHITECTS

6 PIER POINT - MARINE WALK
SUNDERLAND - SR6 0PP
T +44 (0)191 563 7025 F +44 (0)191 510 1746
WWW.FITZARCHITECTS.CO.UK
OFFICE@FITZARCHITECTS.CO.UK

CLIENT
STELLA PROPERTY INVESTMENTS

PROJECT
5 NEW DWELLINGS AT CHURCH LANE, WHITBURN

STAGE
TENDER

DRAWING
PROPOSED ENTRANCE GATE PLAN AND ELEVATIONS

PROJECT NUMBER	SCALES
1266	1:50 @ A1
DRAWING NUMBER	**DATE**
AL (00) 0030	NOV 15
DRAWN BY	**CHECKED BY**
CM	CRF
REVISION	**NORTH**

REVISION	DATE AND DESCRIPTION

COPYRIGHT OF FITZ ARCHITECTS LIMITED

NOT TO BE SCALED - ALL DIMENSIONS TO BE CHECKED ON SITE

75MM