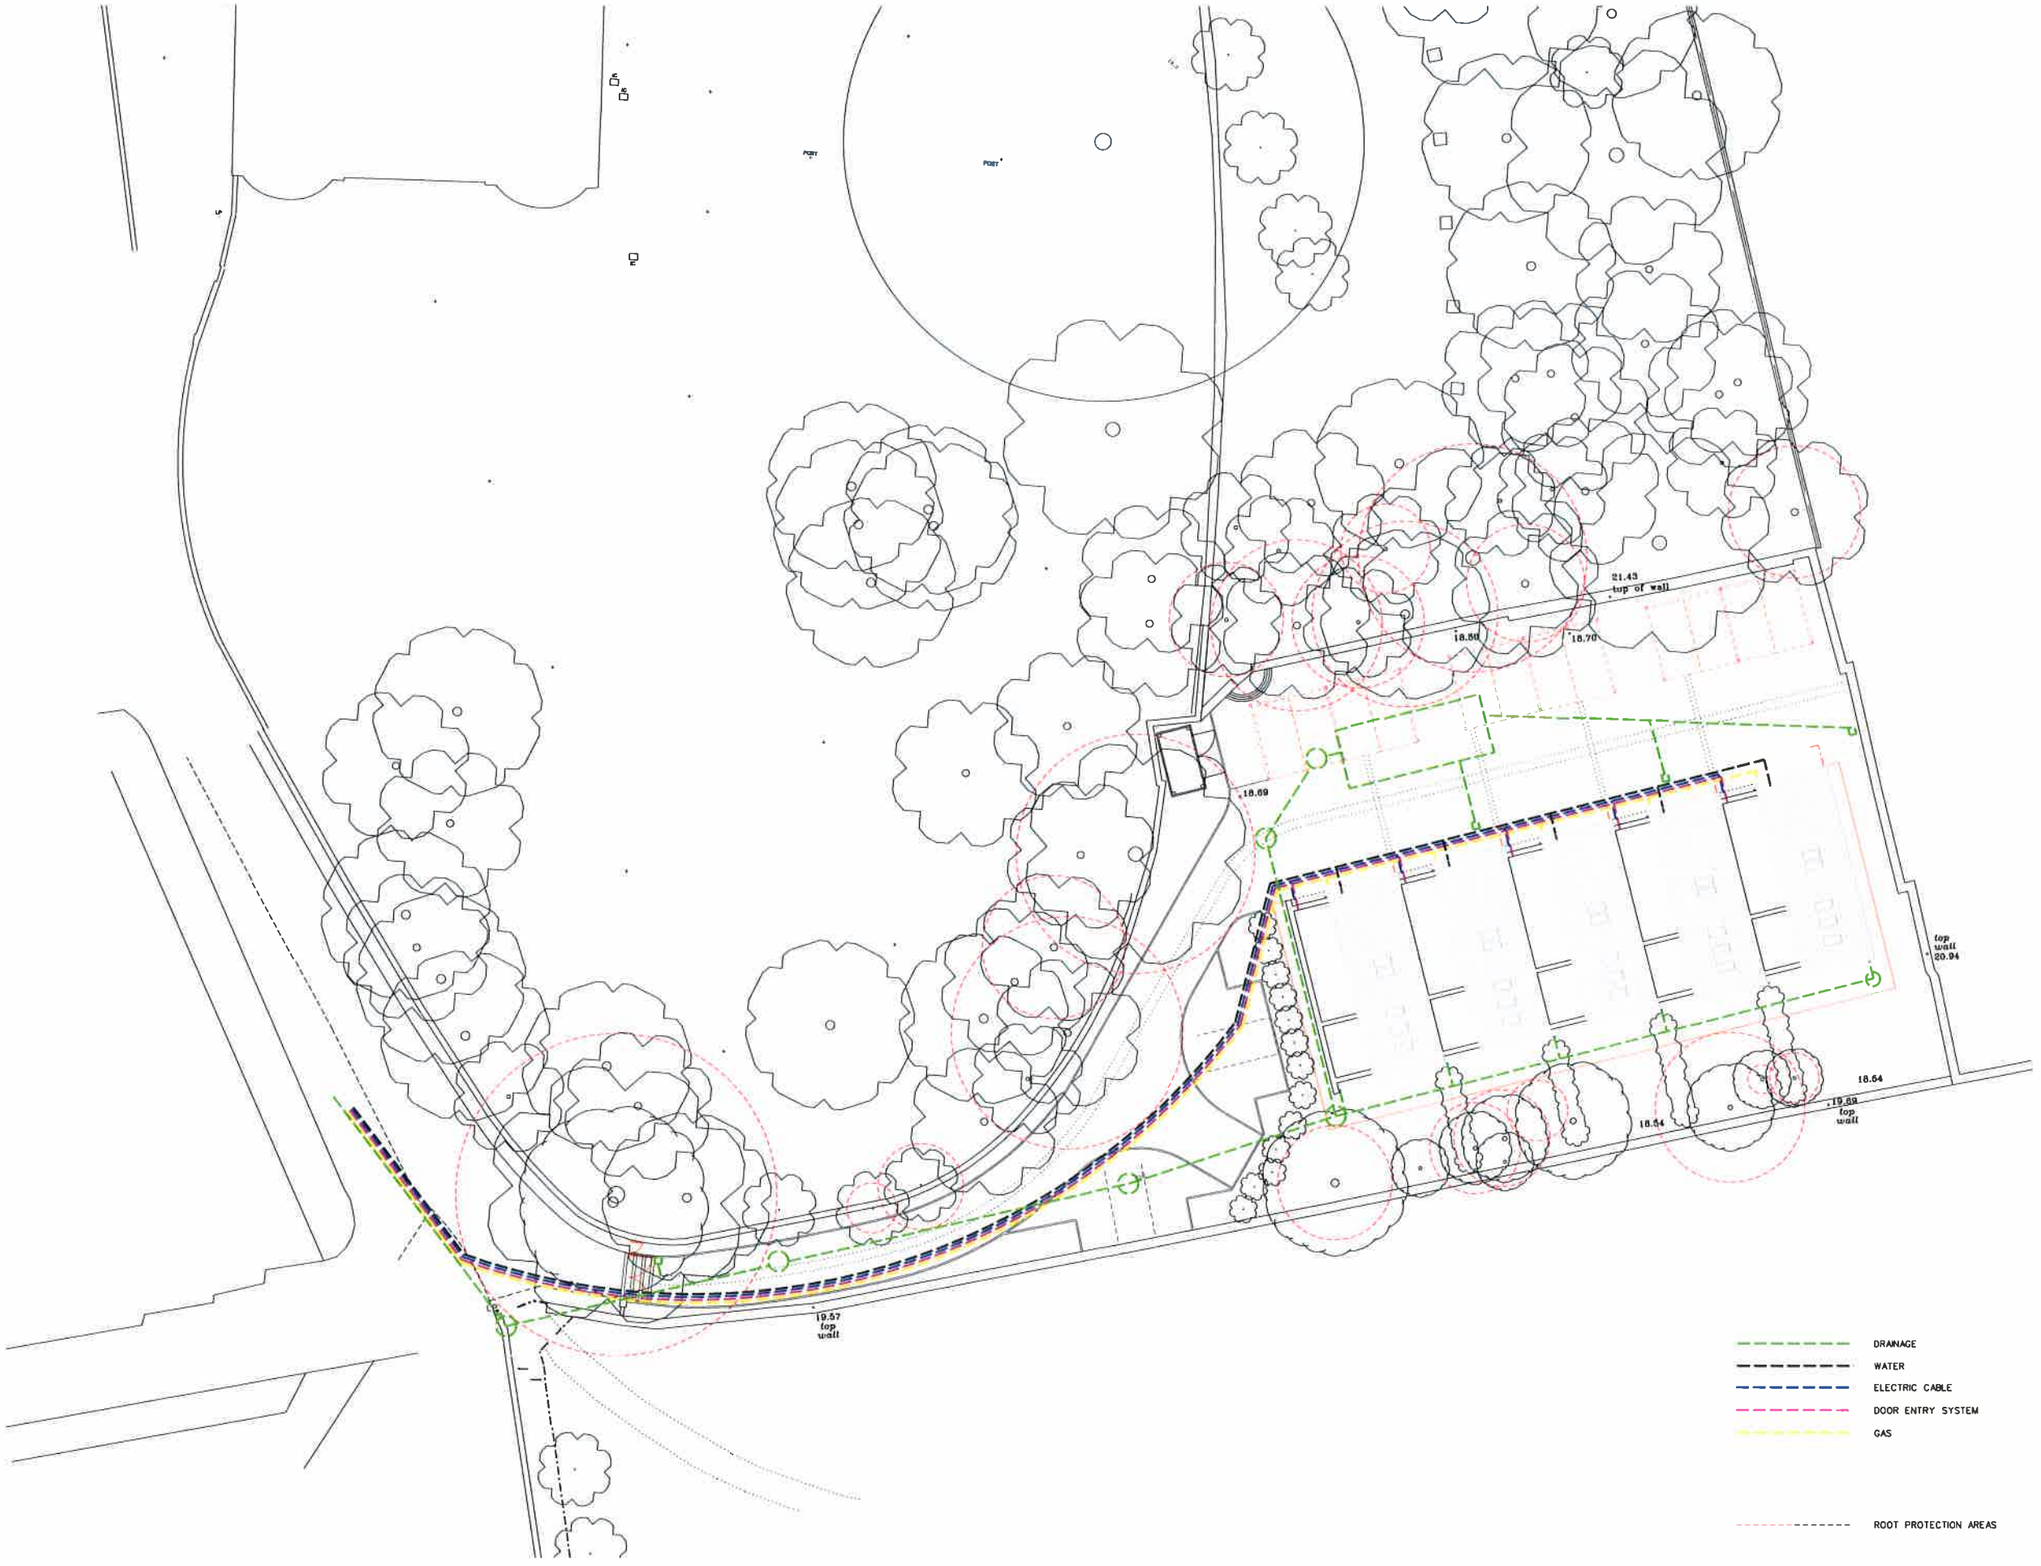

FITZARCHITECTS

6 PIER POINT - MARINE WALK

SUNDERLAND - SR6 0PP

T +44 (0)191 583 7025 F +44 (0)191 510 1748

WWW.FITZARCHITECTS.CO.UK

OFFICE@FITZARCHITECTS.CO.UK

CLIENT

STELLA PROPERTY INVESTMENTS

PROJECT

5 NEW DWELLINGS AT CHURCH LANE, WHITBURN

STAGE

CONSTRUCTION

DRAWING

INDICATIVE SERVICE ENTRY PLAN

PROJECT NUMBER	SCALES
1266	1:200 @ A1
DRAWING NUMBER	DATE
AL (90) 0500	MARCH 17
DRAWN BY	CHECKED BY
CM	CRF

REVISION

NORTH

REVISION	DATE AND DESCRIPTION

COPYRIGHT OF FITZ ARCHITECTS LIMITED

NOT TO BE SCALED - ALL DIMENSIONS TO BE CHECKED ON SITE

75MM