Scale in METRES

0 1 2 5

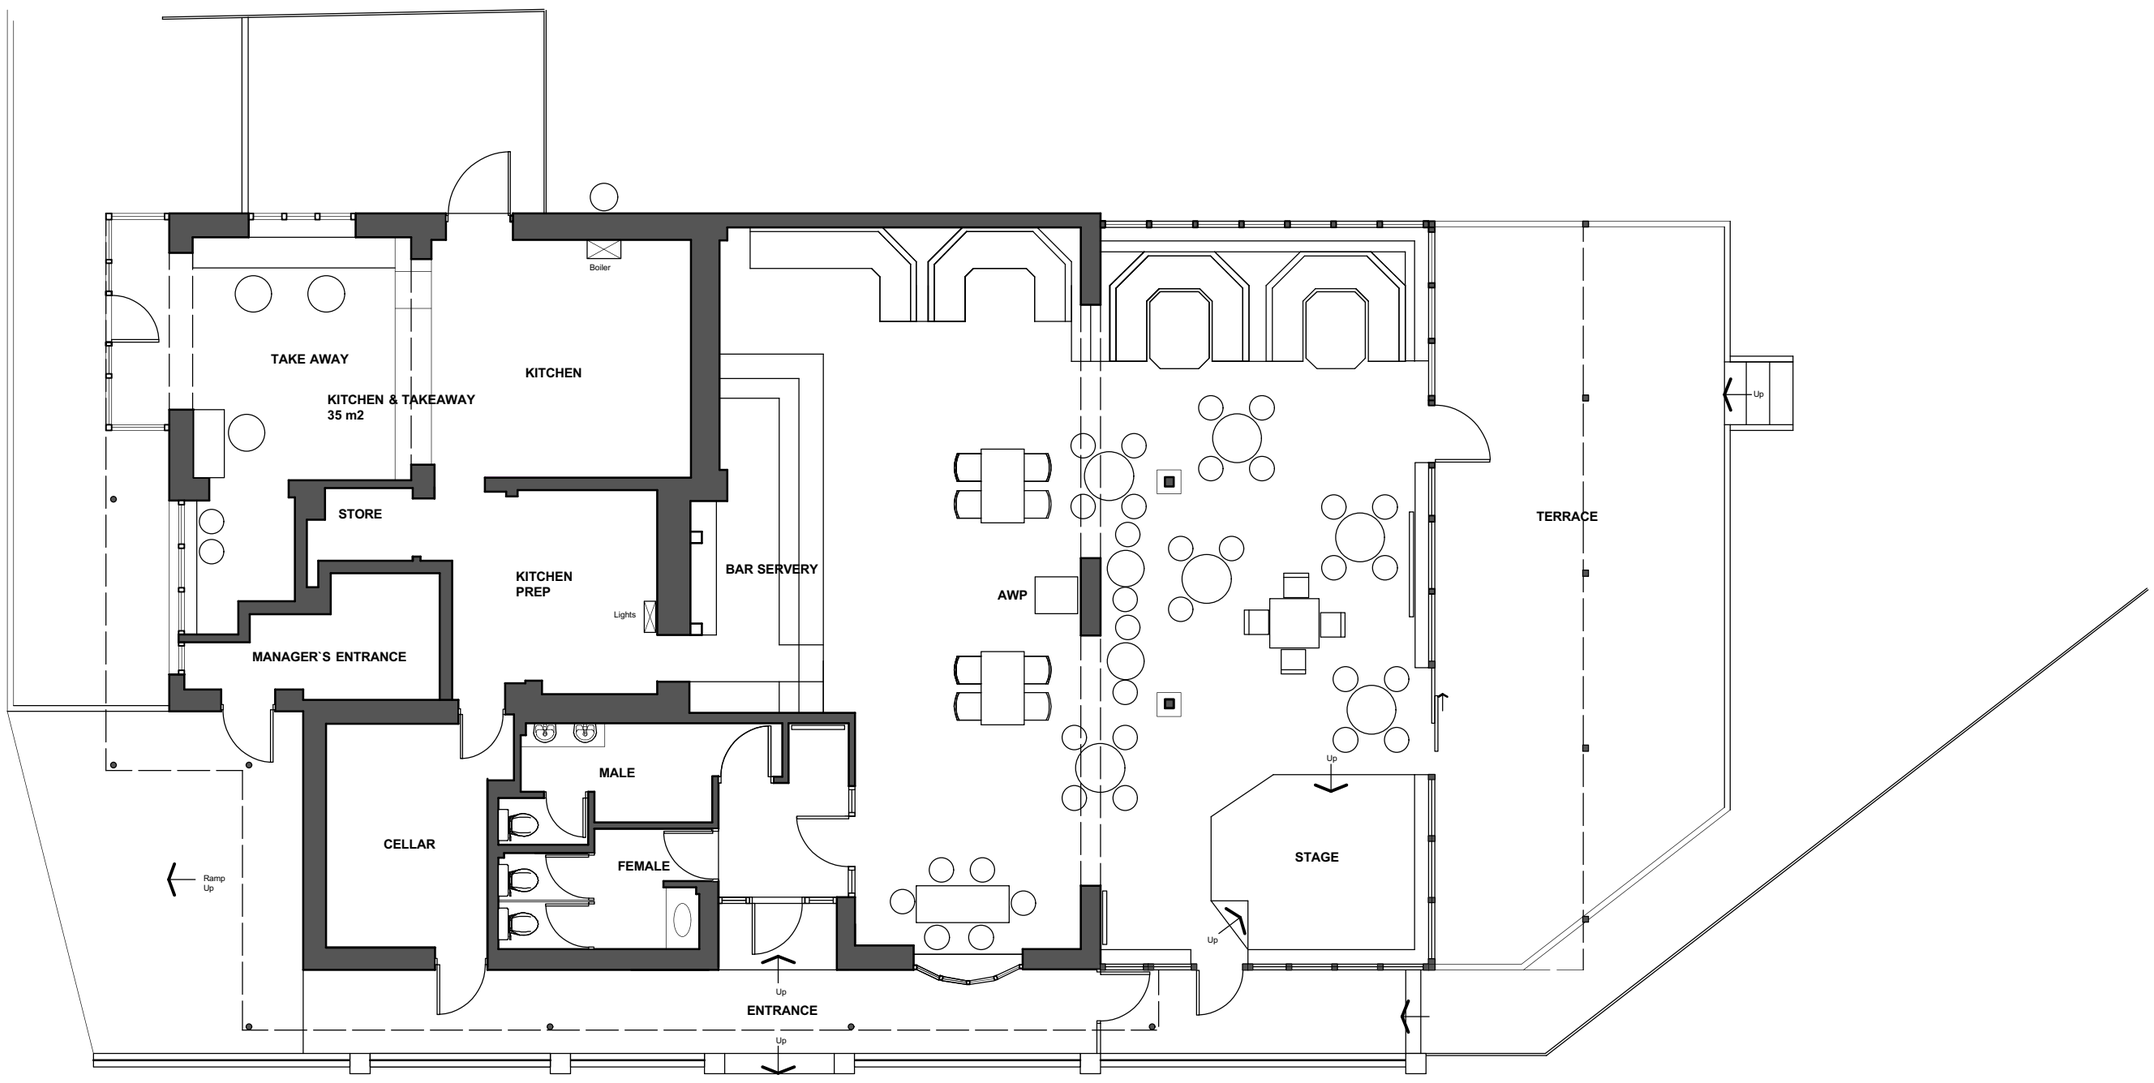

EXISTING GROUND FLOOR LAYOUT 1:100

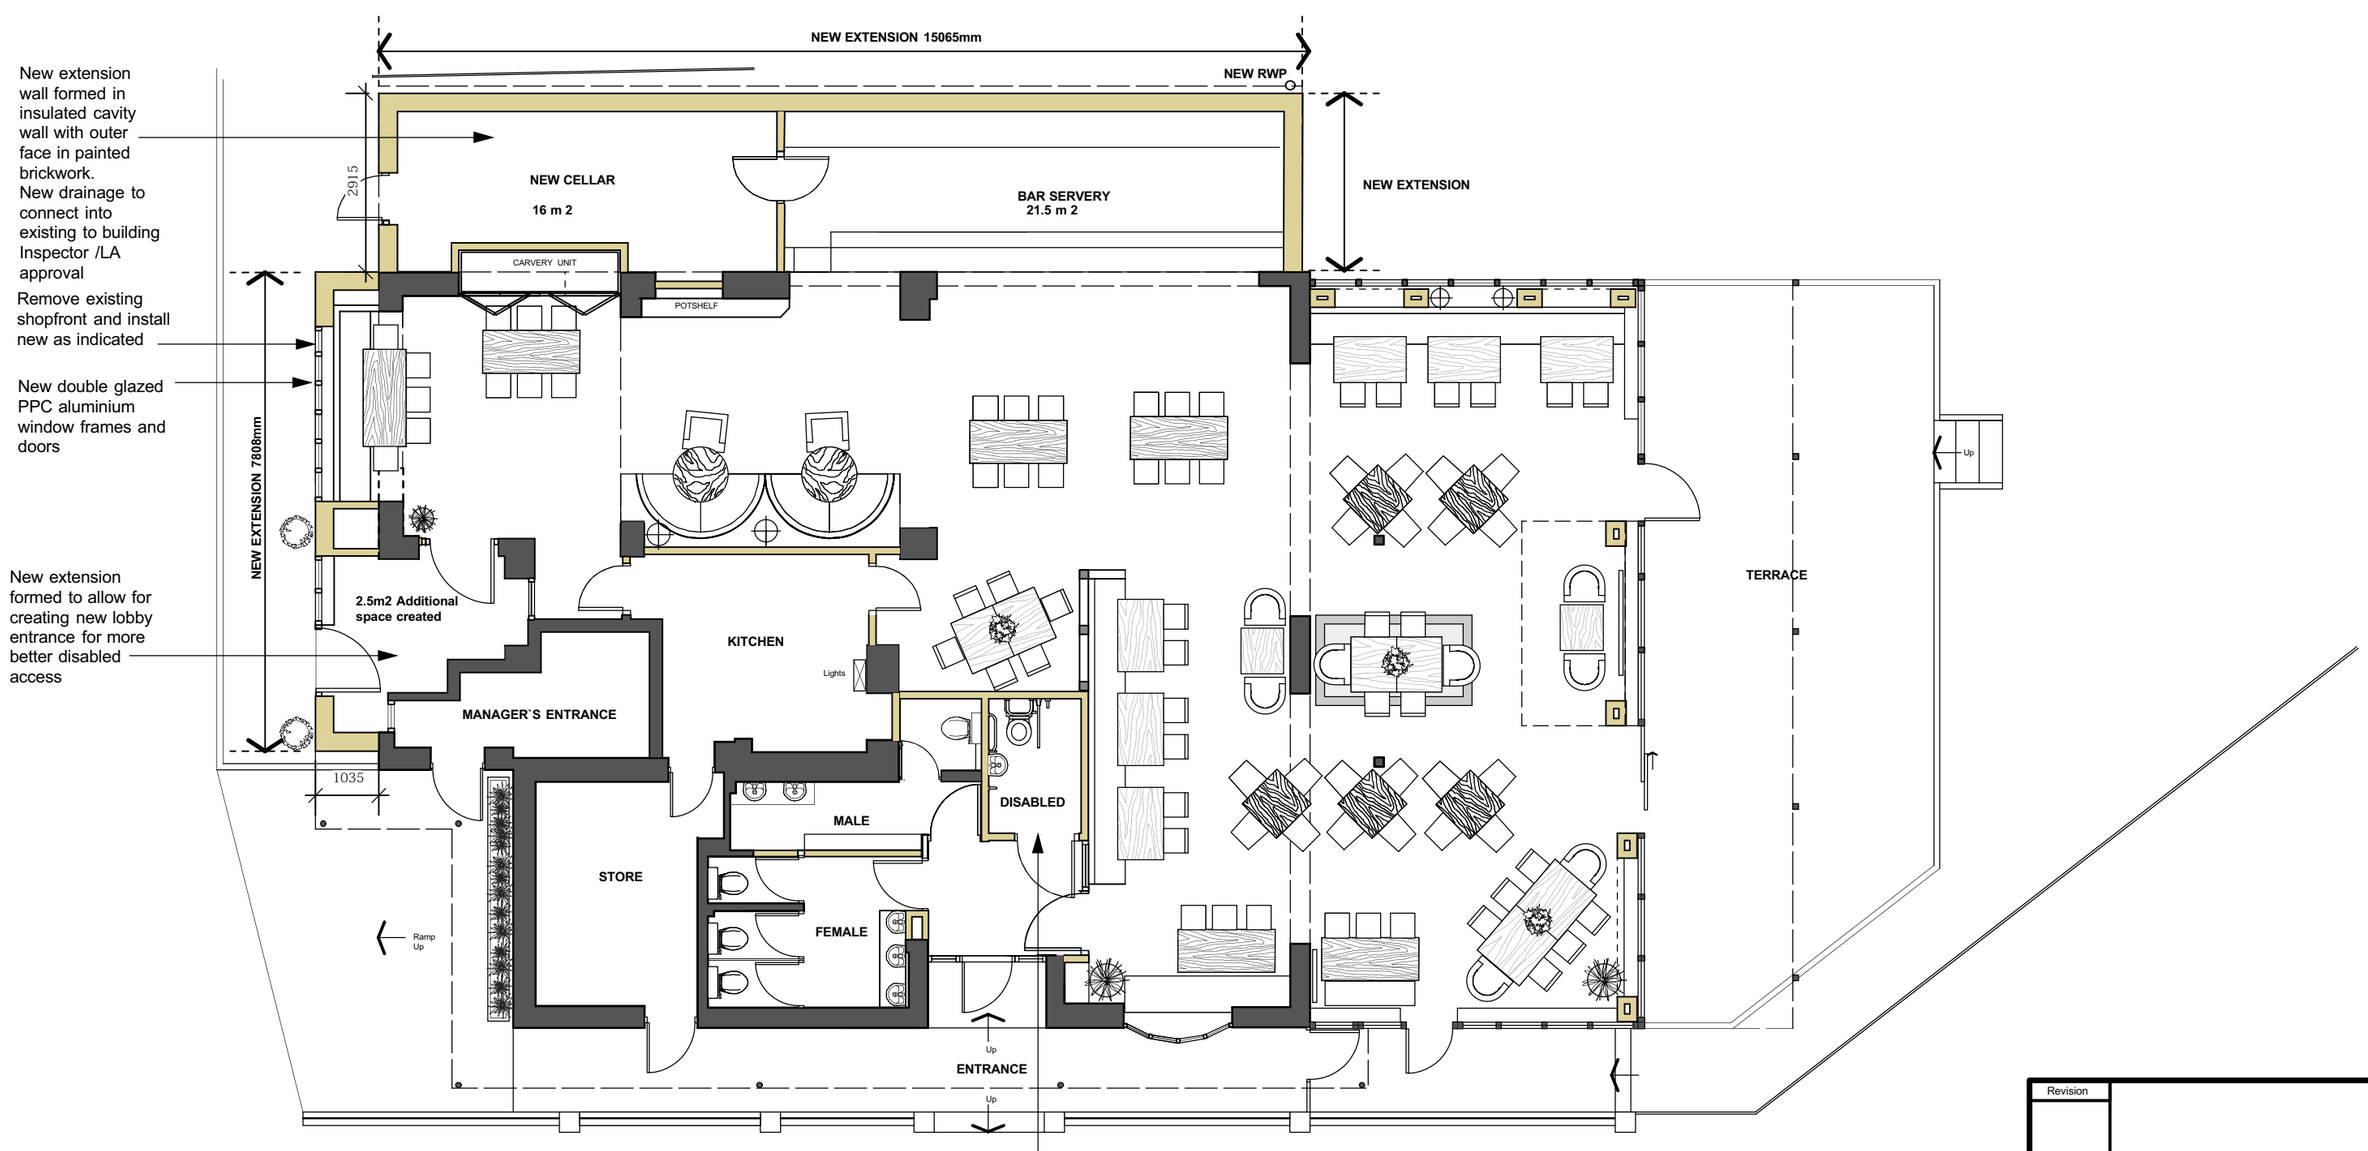

PROPOSED GROUND FLOOR LAYOUT 1:100

Toilets remodelled to allow for additional disabled toilet

Revision

myperspective
interior commercial architecture
e: s.storey@myperspective.co.uk w: www.myperspective.co.uk

project
Sleepers
Station Approach,
East Boldon
NE36 0AB

client
Boss man entertainment ltd

title
Existing & Proposed External Layouts (Planning)

drawing No.
SL- 16-02

scale
1 : 100 @ A2

date.
Jan 16

rev.

ALL DIMENSIONS TO BE CHECKED ON SITE BEFORE WORK COMMENCES ANY DISCREPEANCIES TO BE REPORTED TO SUPERVISING OFFICER.