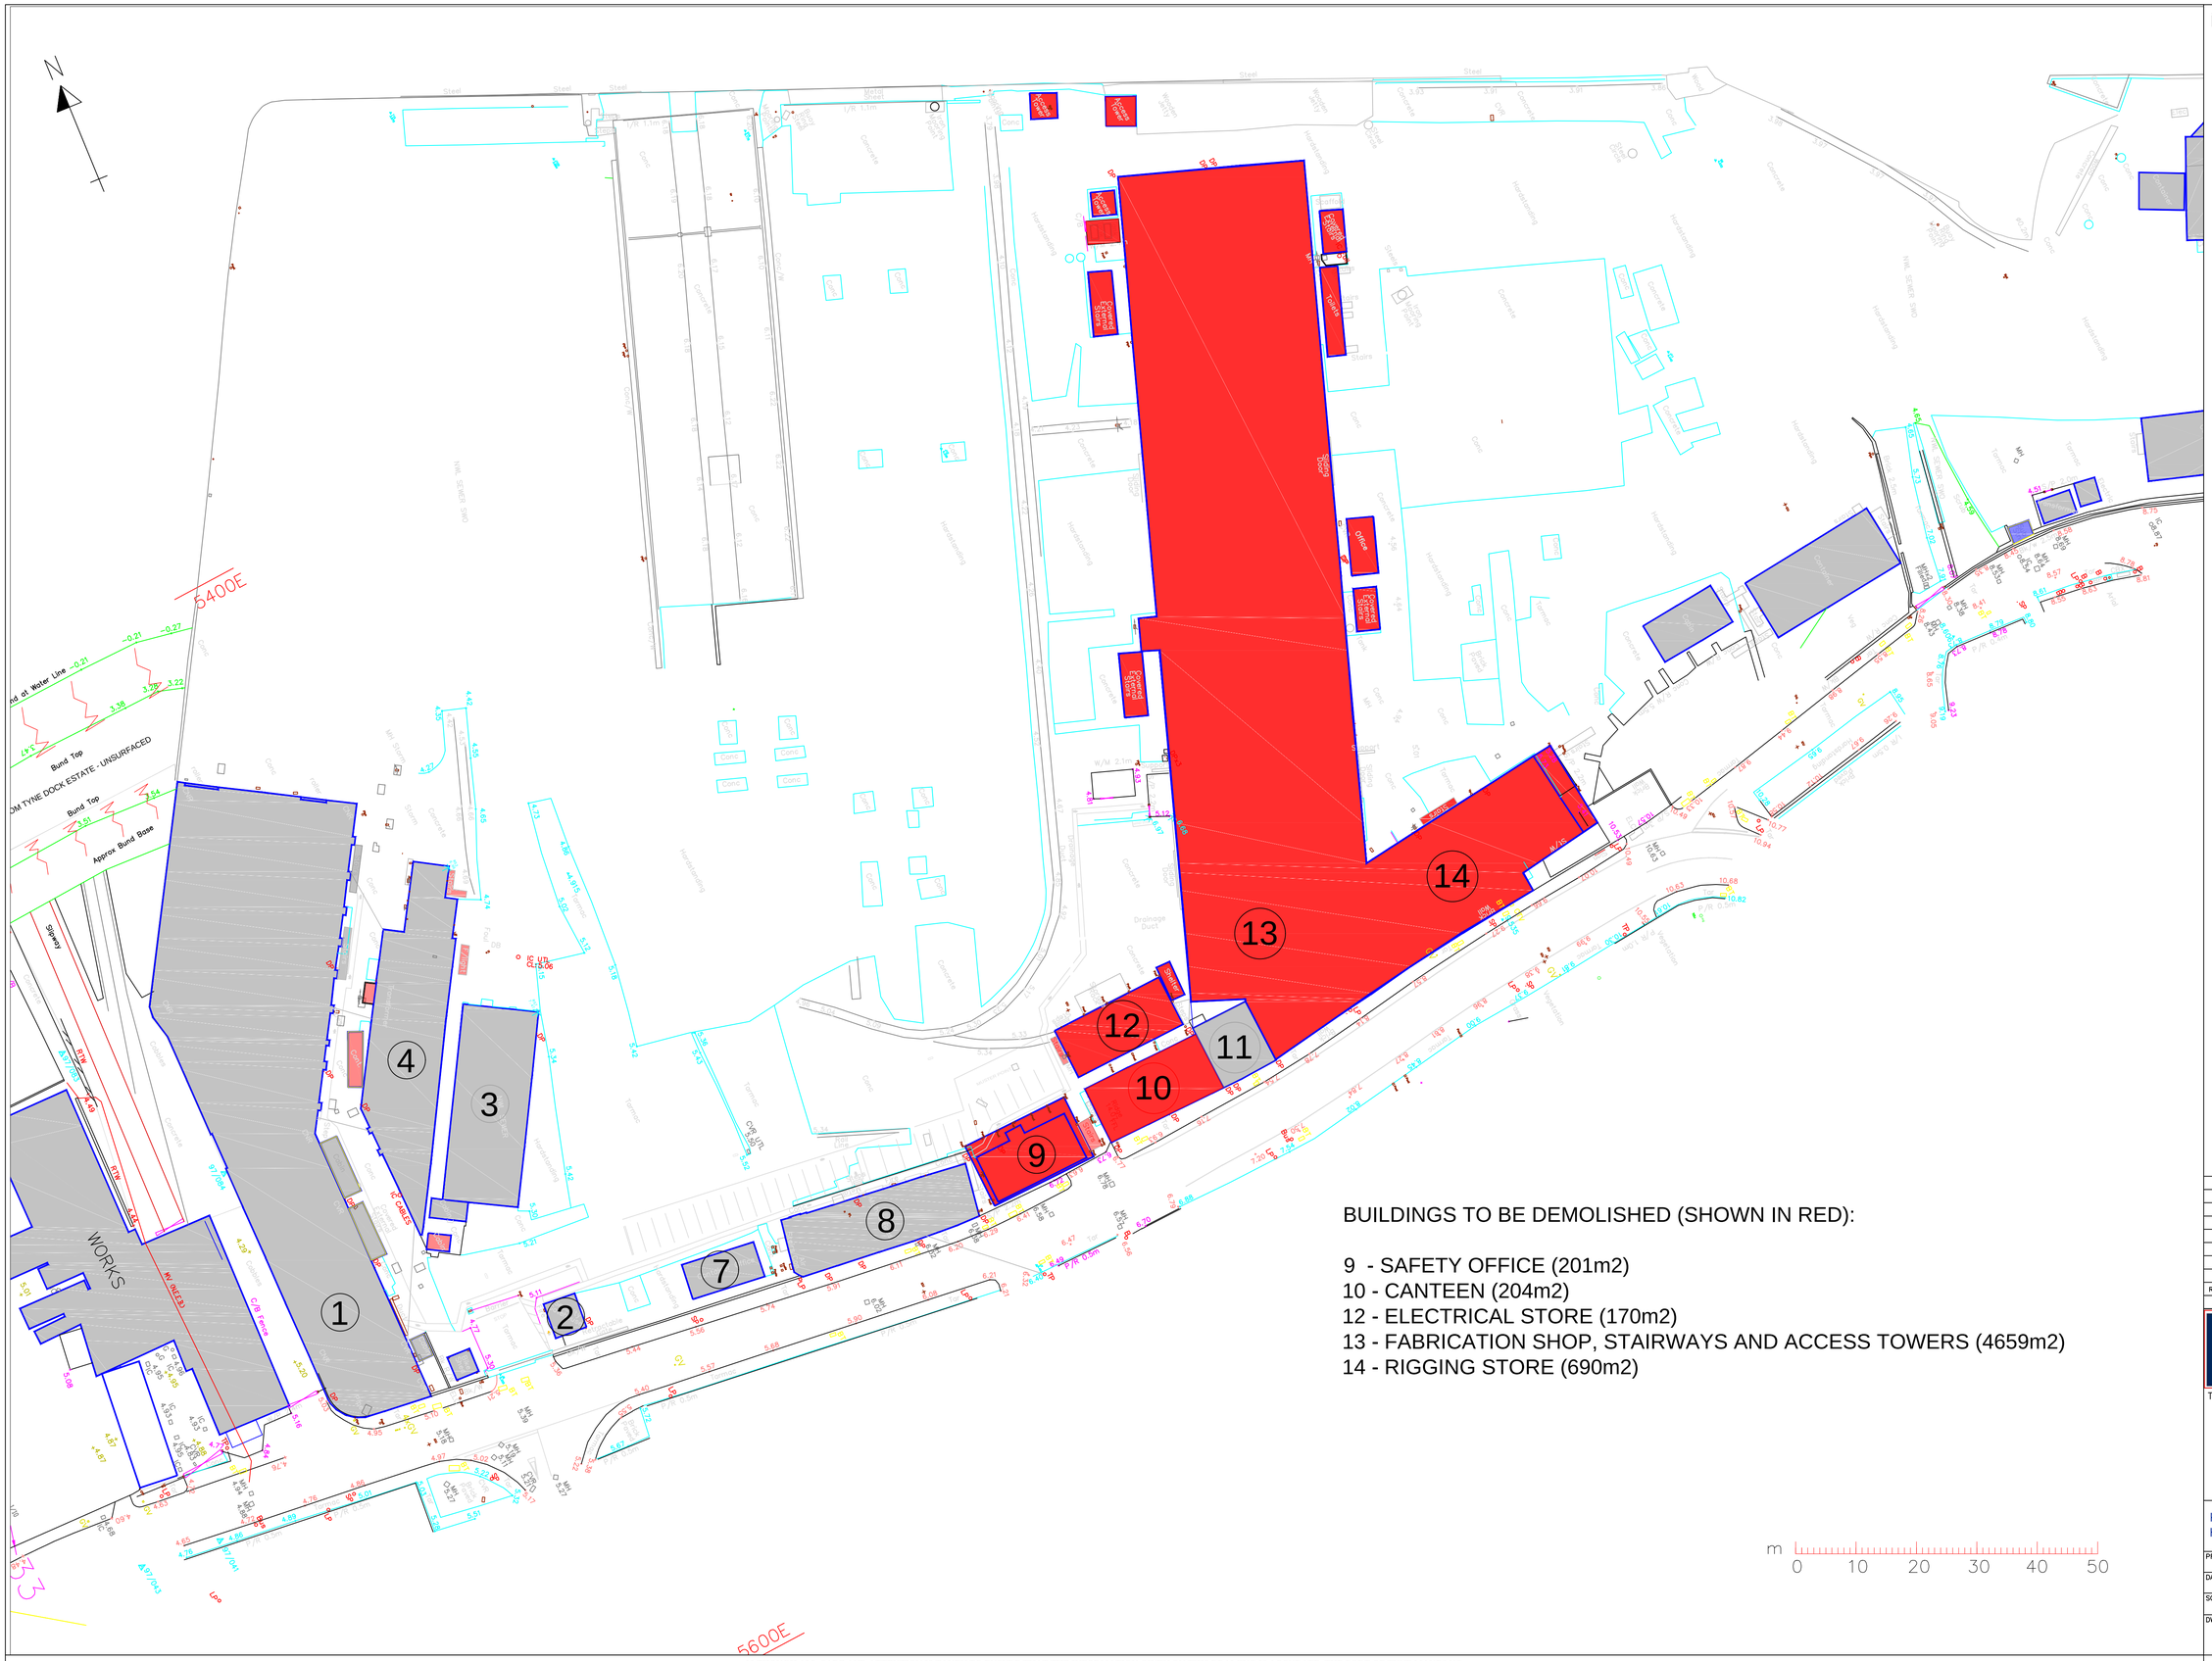

BUILDINGS TO BE DEMOLISHED (SHOWN IN RED):

9 - SAFETY OFFICE (201m2)
10 - CANTEEN (204m2)
12 - ELECTRICAL STORE (170m2)
13 - FABRICATION SHOP, STAIRWAYS AND ACCESS TOWERS (4659m2)
14 - RIGGING STORE (690m2)

NOTES

REV	DATE	DESCRIPTION	BY	APPD
			IAG	KE

REVISION / STATUS

PORT of TYNE

MARITIME HOUSE
TYNE DOCK
SOUTH SHIELDS
NE34 9PT
0191 4552671

TITLE

McNulty Yard
Site Demolition

K.EMMETT B.Eng., C.Eng., M.I.C.E.
Head of Infrastructure Developments

PREPARED BY IAG	CHECKED BY KE
DATE 17/02/16	DATE 17/02/16
SCALE 1:1000 @ A3	CLIENT REF 2298
DWG No. IAG-2298-0003	REVISION

COPYRIGHT © PORT OF TYNE

A1

ALTHOUGH ALL CARE AND ATTENTION IS TAKEN TO ENSURE THAT THE INFORMATION GIVEN ON THIS DRAWING IS ACCURATE, THE PORT OF TYNE MAKES NO WARRANTY AS TO ITS ACCURACY AND WILL NOT ACCEPT RESPONSIBILITY, HOWSOEVER ARISING, FOR ANY ERRORS OR OMISSIONS OR FOR ANY CONSEQUENCES RESULTING THEREFROM.