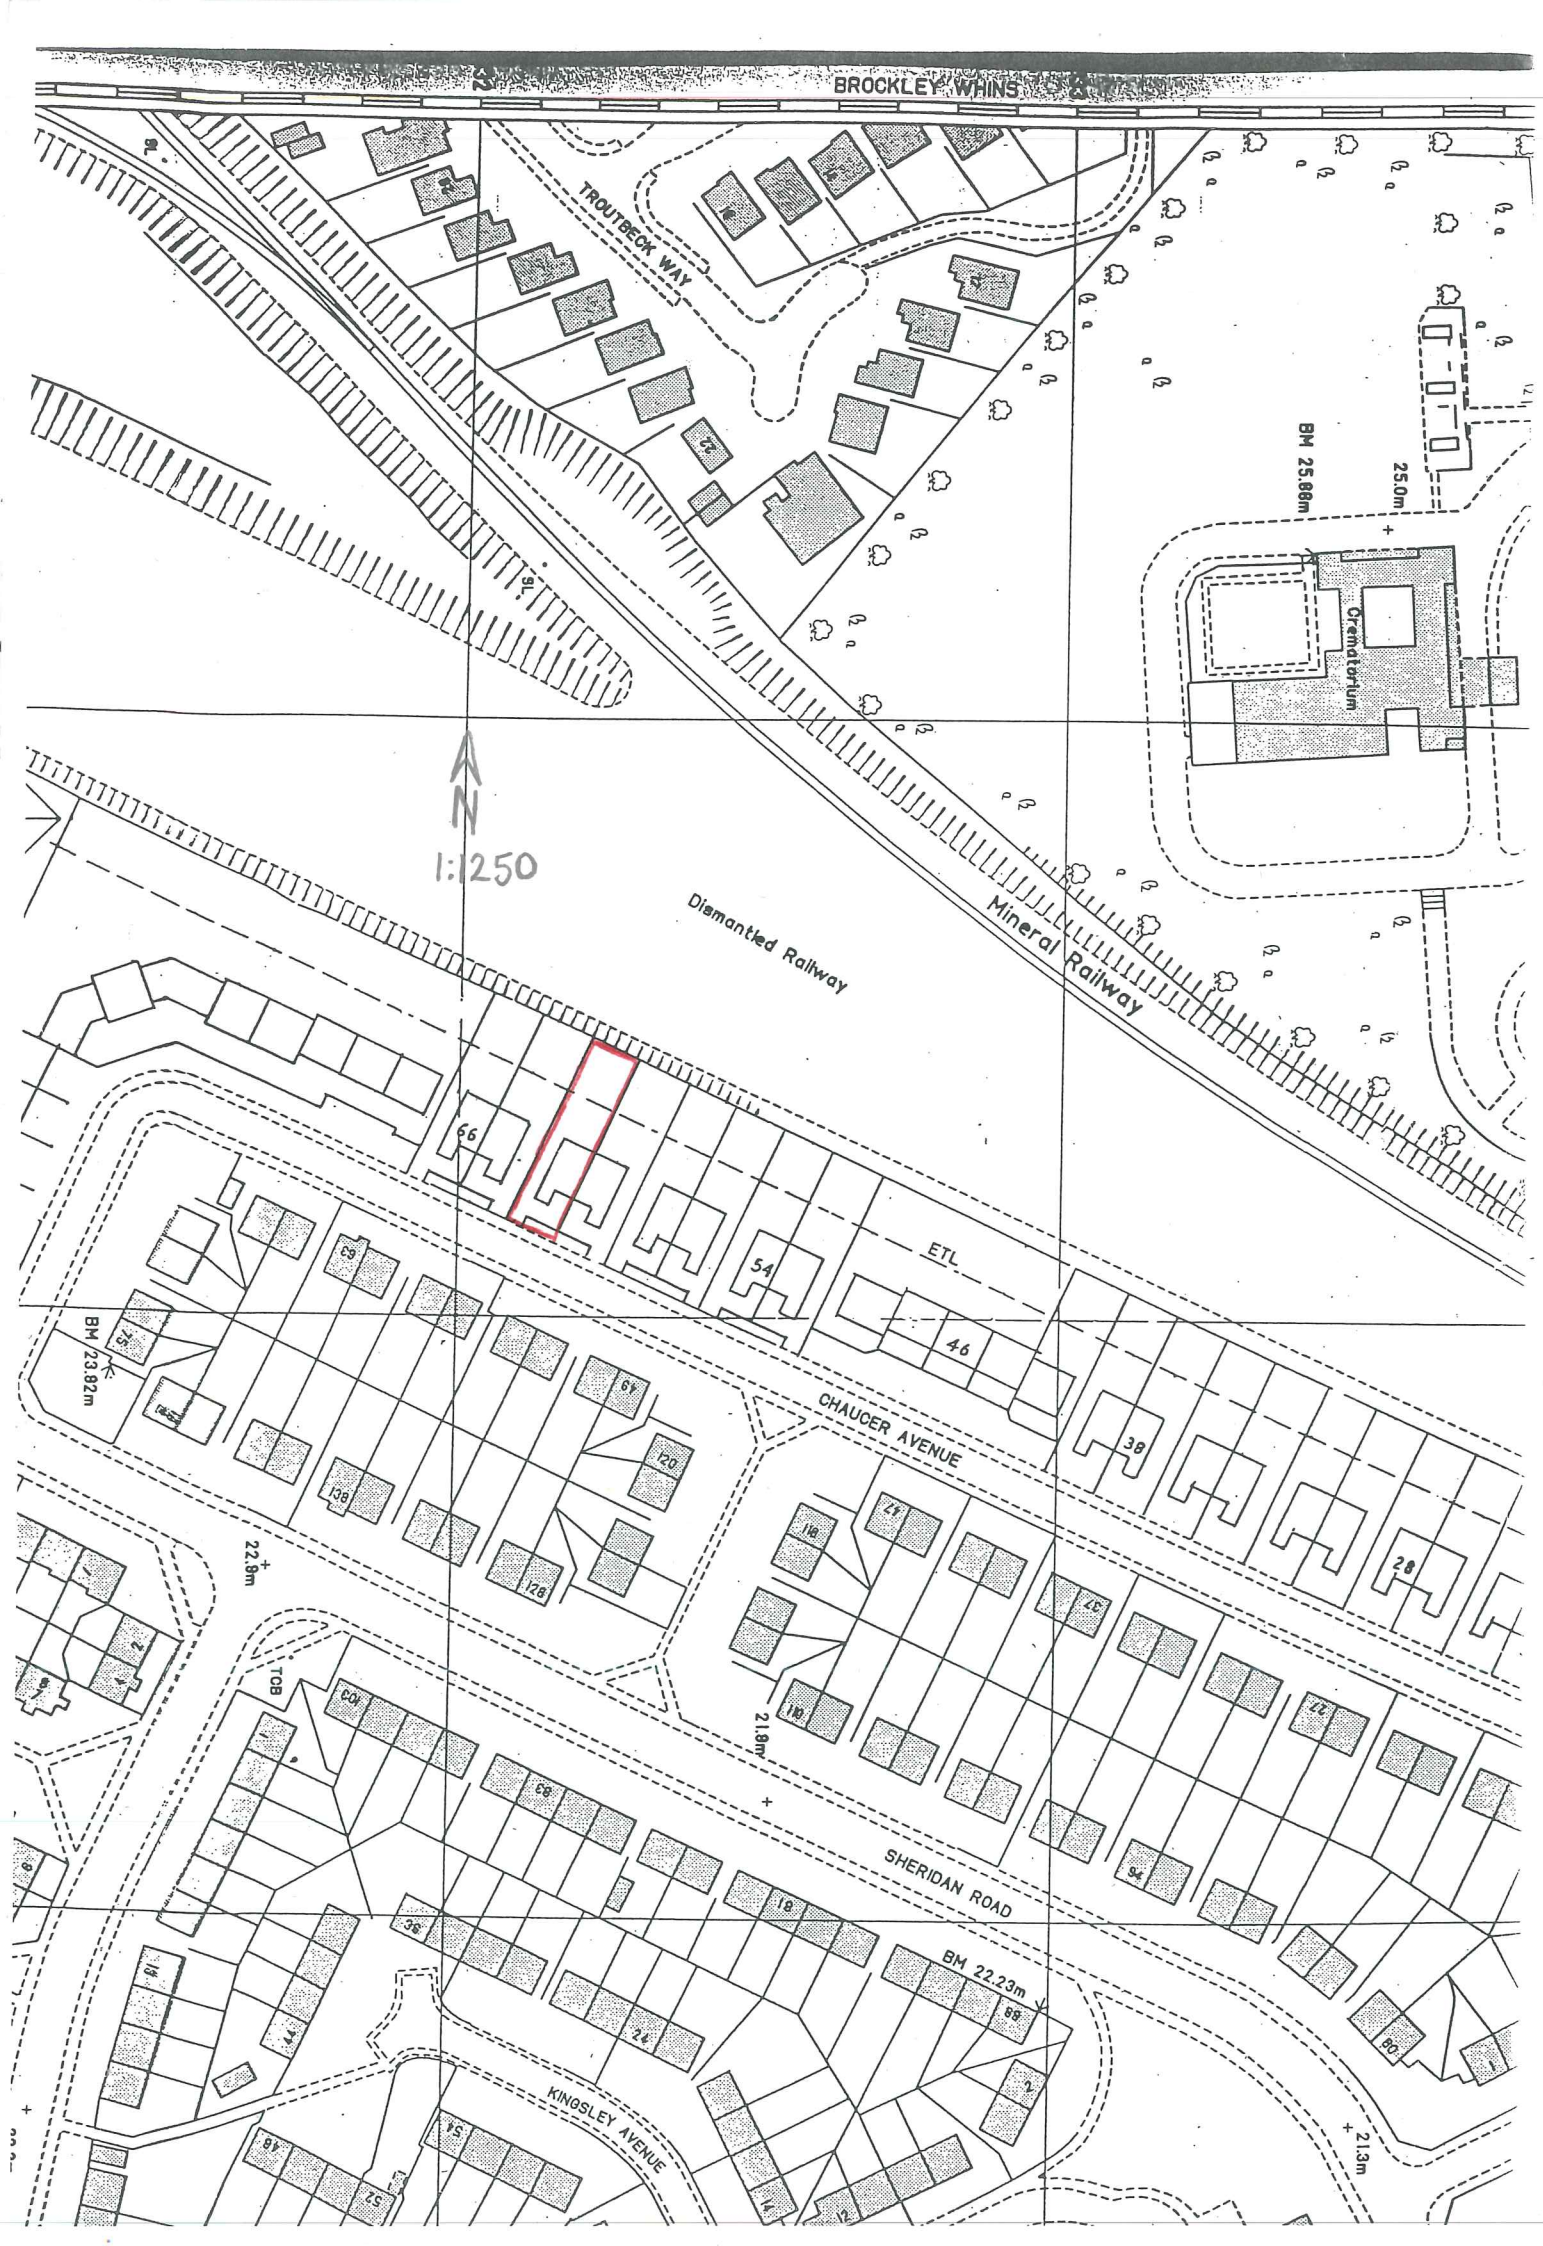
BROCKLEY WHINS
TROUTBECK WAY
BM 25.88m
25.0m
Crematorium
N
1:1250
Dismantled Railway
Mineral Railway
66
54
46
38
28
ETL
CHAUCER AVENUE
BM 23.82m
22.8m
21.8m
TCB
SHERIDAN ROAD
BM 22.23m
KINGSLEY AVENUE
21.3m