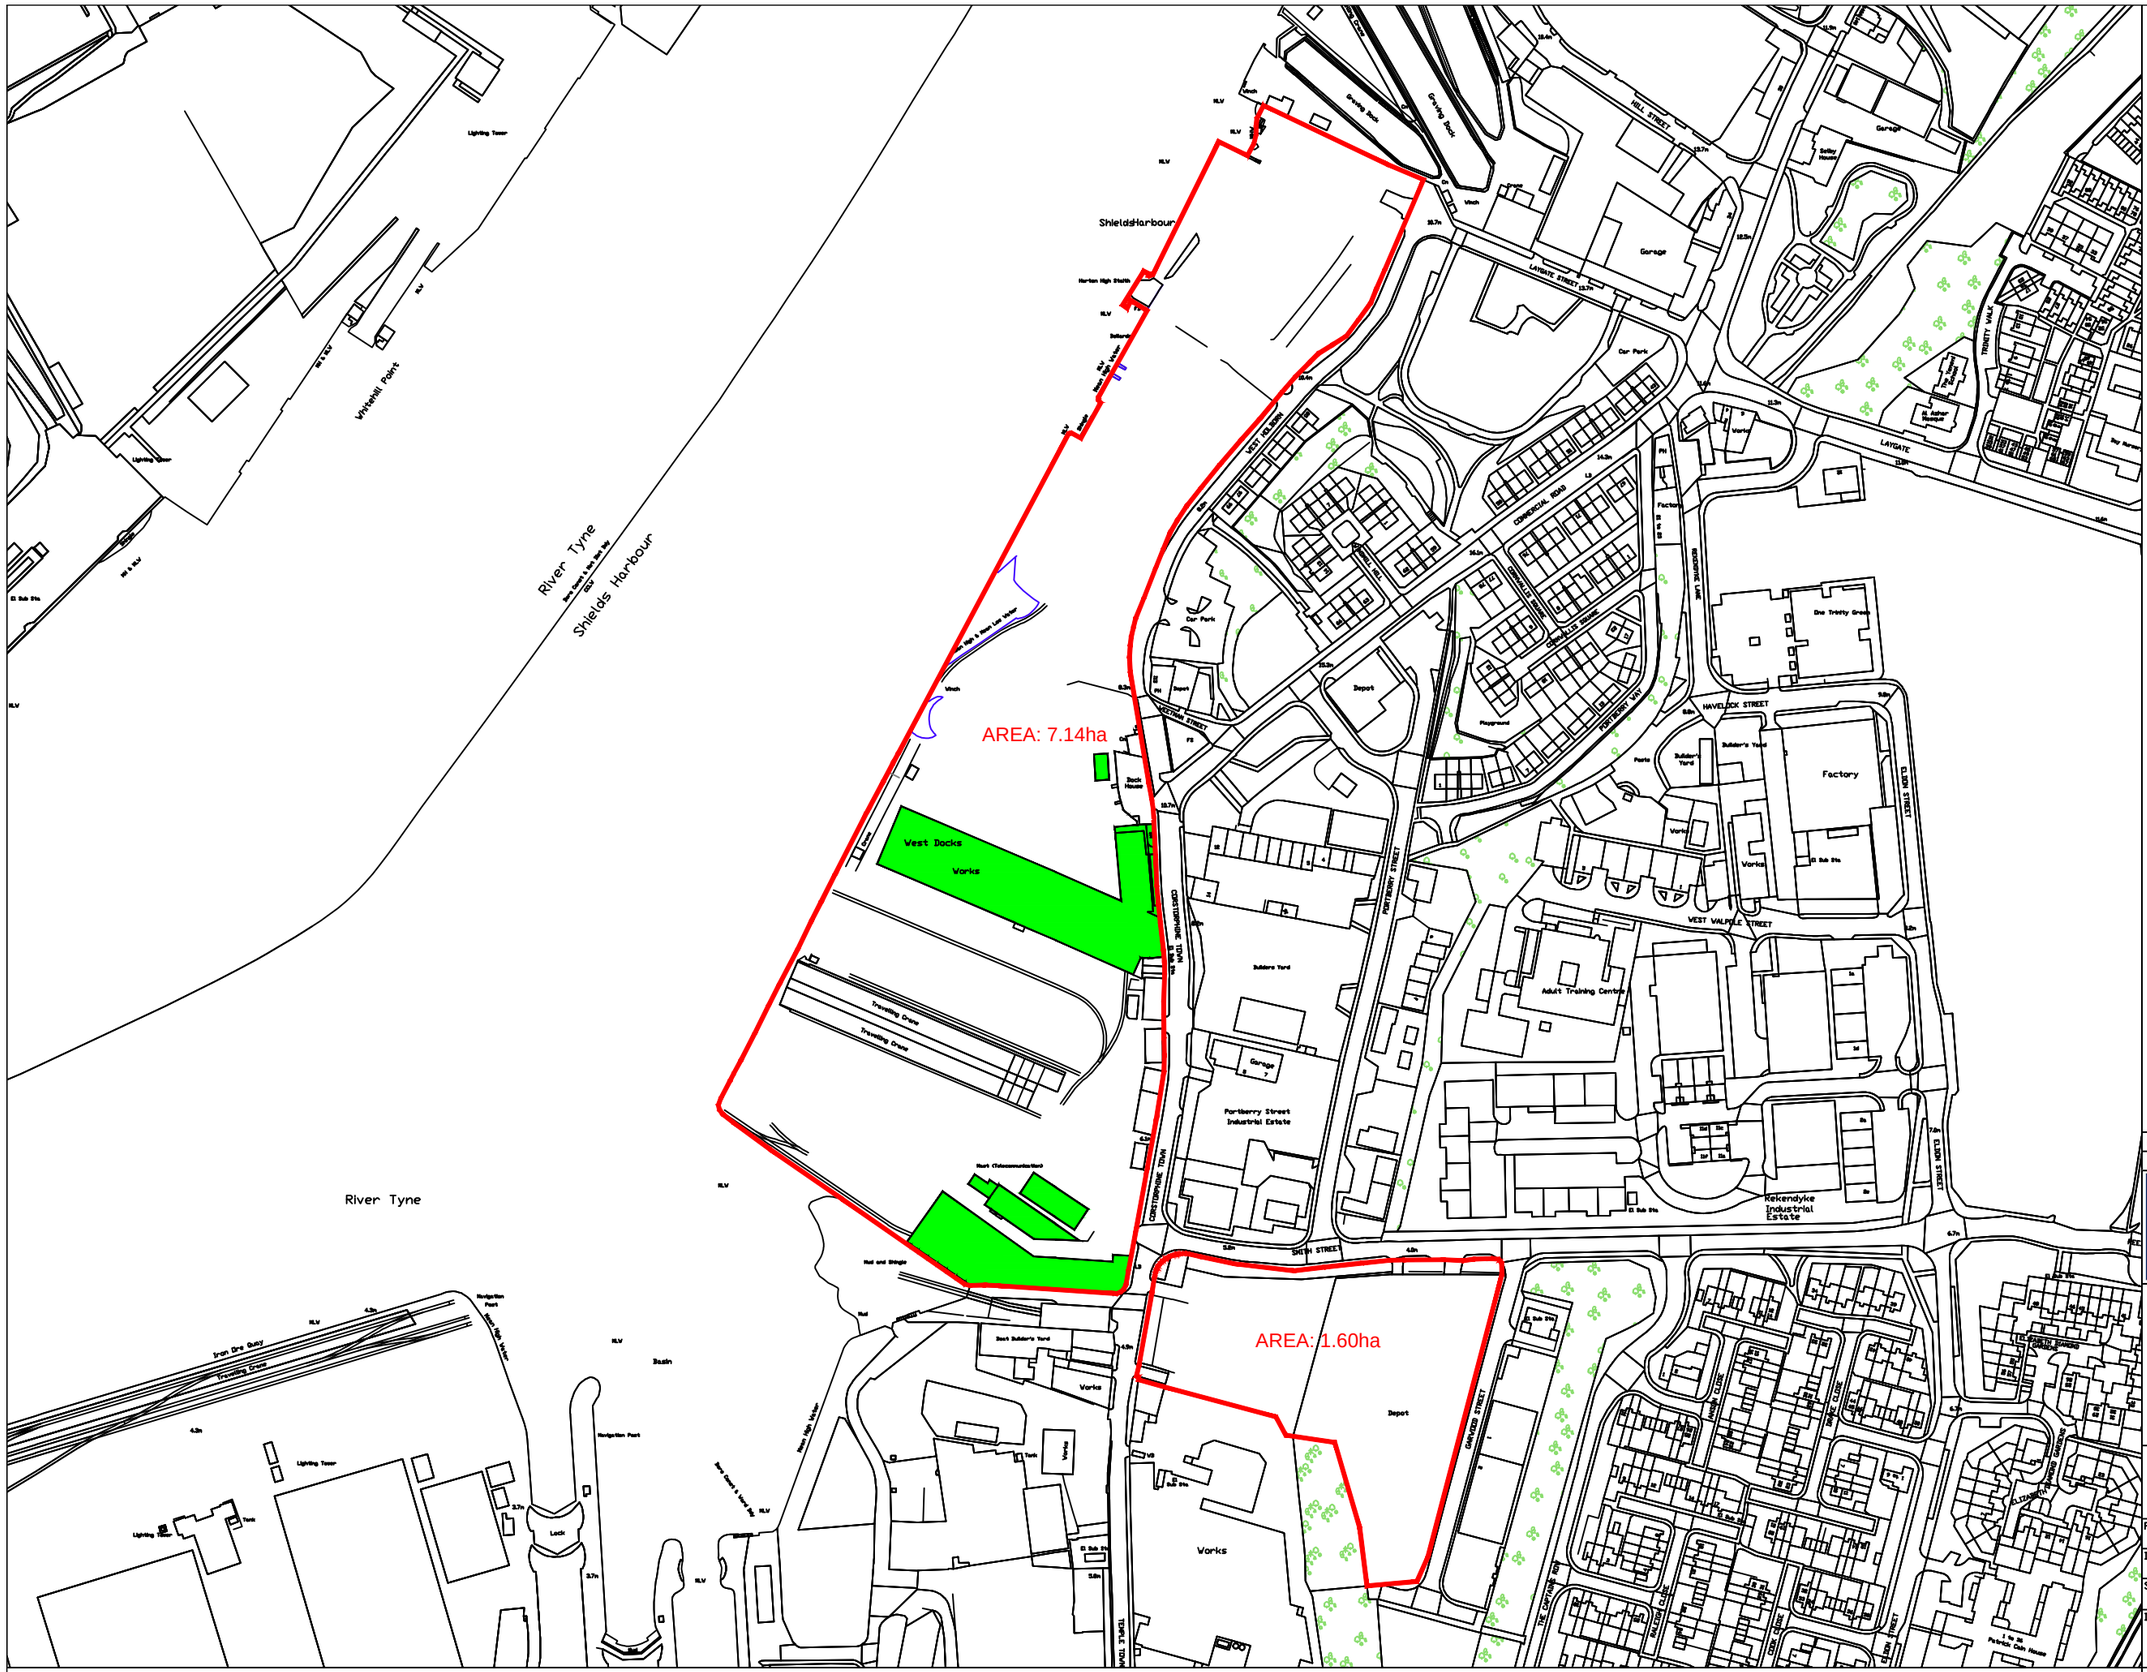

NOTES

PORT OF TYNE FREEHOLD

REV	DATE	DESCRIPTION	BY	APPD

REVISION / STATUS

PORT of TYNE

MARITIME HOUSE
TYNE DOCK
SOUTH SHIELDS
NE34 9PT
0191 4552671

TITLE

PORT OF TYNE
FREEHOLD OWNERSHIP
McNULTY

B.REEVE
B.Sc., C.Eng., M.I.C.E.
CHIEF TECHNICAL OFFICER

PREPARED BY	PL	CHECKED BY	AK
DATE	19/02/14	DATE	19/02/14
SCALE	NTS	CLIENT REF	X
DWG No.	L0289-L000218	REVISION	0
			A3

ALTHOUGH ALL CARE AND ATTENTION IS TAKEN TO ENSURE THAT THE INFORMATION GIVEN ON THIS DRAWING IS ACCURATE, THE PORT OF TYNE MAKES NO WARRANTY AS TO ITS ACCURACY AND WILL NOT ACCEPT RESPONSIBILITY, HOWSOEVER ARISING, FOR ANY ERRORS OR OMISSIONS OR FOR ANY CONSEQUENCES RESULTING THEREFROM.

COPYRIGHT © PORT OF TYNE