IF IN DOUBT ASK! DO NOT SCALE

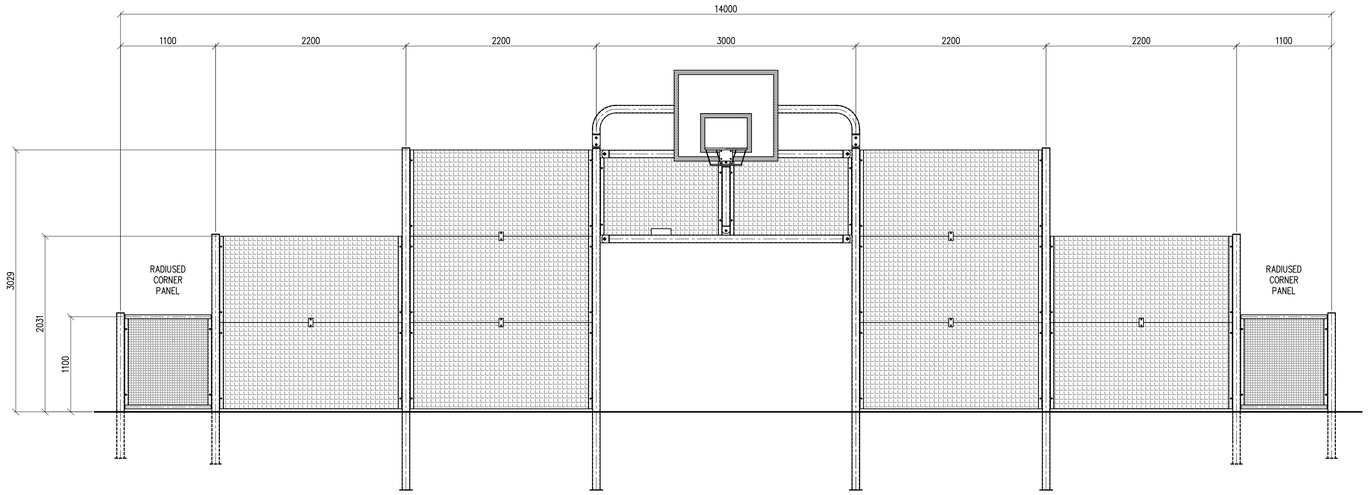

FRONT ELEVATION ON GOAL END
(SCALE 1:25)

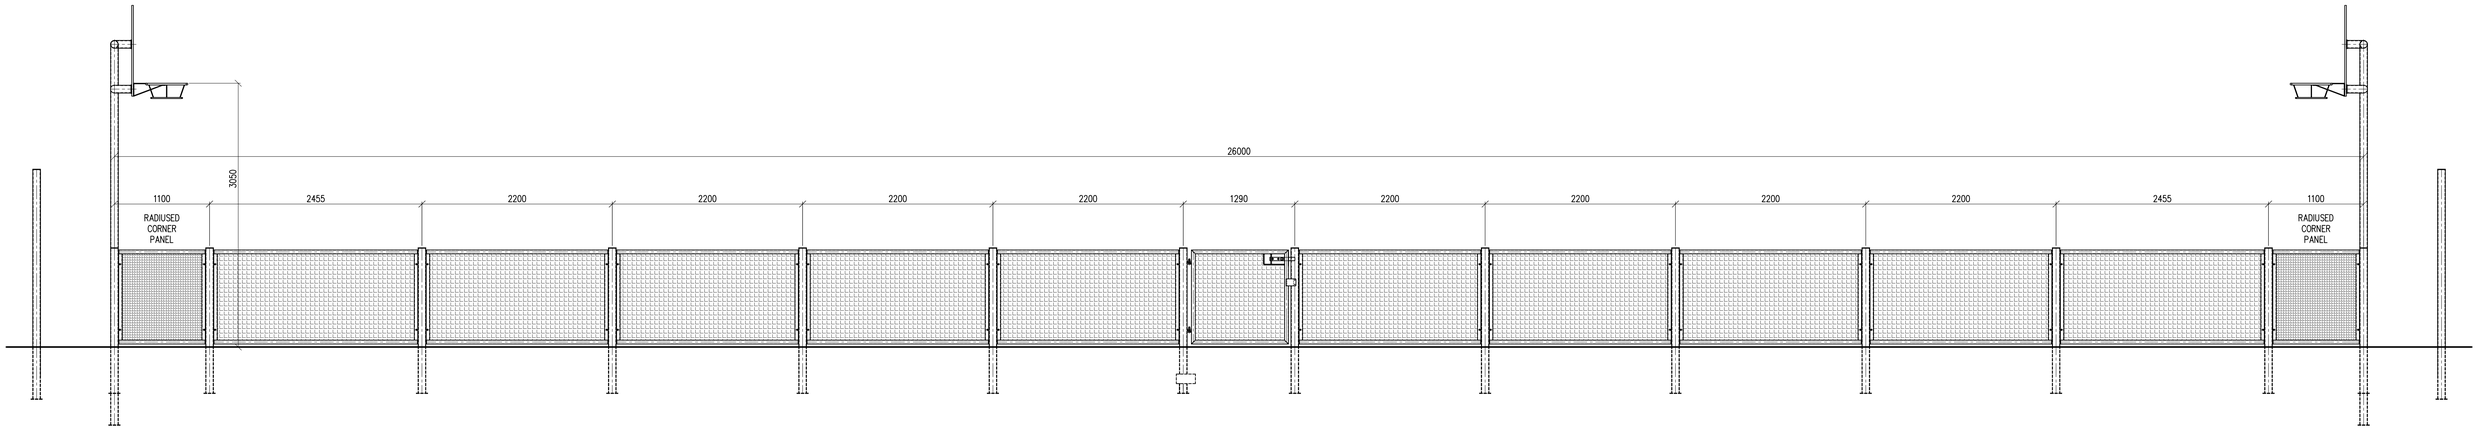

ELEVATION ON MUGA SIDES
(SCALE 1:25)

PLANNING

ERECTION MARKS		FINISH
STRUCTURAL STEEL	1	
OPEN FLOORING	1	
HANDRAIL	1	
FENCING	1	GALV & PPC – BLUE POSTS , GREEN PANELS , WHITE GOAL
FACTORED	1	

AMENDMENTS

Date	Signature	Notes	Revision

CONTRACT
PROPOSED 26m x 14m MUGA C/W AP010 GOALS + SF003 , SF002 & SF001 REBOUND + S/L GATE
WEST PARK JARROW

CUSTOMER SOUTH TYNESIDE COUNCIL

ORDER No.

QUOTE REF

WORKS DEPT.

Material specifications
Unless otherwise stated materials are to conform to the following specifications:

Mild steel to BS EN10025 S275
Hot finished hollow sections to BS EN10210 S275JOH
Cold formed hollow sections to BS EN10219 S275JOH
Tube to BS1387

Stainless Steel To BS970,1.4301/1.4401
BS EN10088,1.4301 AISI 304/1.4401 AISI 316

Grade as specified

Aluminium To BS1470: BS1474
Grade 6082 T6/T6: 6063T6/T6

Tolerance
Unless otherwise stated all dimensions are subject to a reasonable manufacturing tolerance which will not affect the overall assembly.

Fixings
Unless otherwise stated fixing bolts,nuts and washers are to conform to the following specifications:
Mild Steel To BS4190 Grade 4.6
Stainless Steel and high grade Mild Steel to ISO8992
Mild Steel/Stainless Steel Washers to BS4320

STEELWAY FENSECURE
Steelway Fensecure
Queensgate Works
Bilston Road
Wolverhampton
West Midlands WV2 2NJ
Tel: 01902 451733
Fax: 01902 452256
E-Mail: drawings@fensecure.co.uk

THIS DRAWING IS THE PROPERTY OF STEELWAY FENSECURE AND IS PROTECTED BY THE LAWS OF CONFIDENTIALITY AND COPYRIGHT. IT MAY NOT BE COPIED, USED OR DISCLOSED OR REPRODUCED IN ANY FORM, INCLUDING MANUFACTURE, SHOWN THEREIN, WITHOUT THE PRIOR WRITTEN CONSENT OF STEELWAY FENSECURE.

Scale	1:25
Date	1ST AUGUST 2016
Drawn by	SB
Drawing. Number.	Rev

ORIGINAL SIZE A0