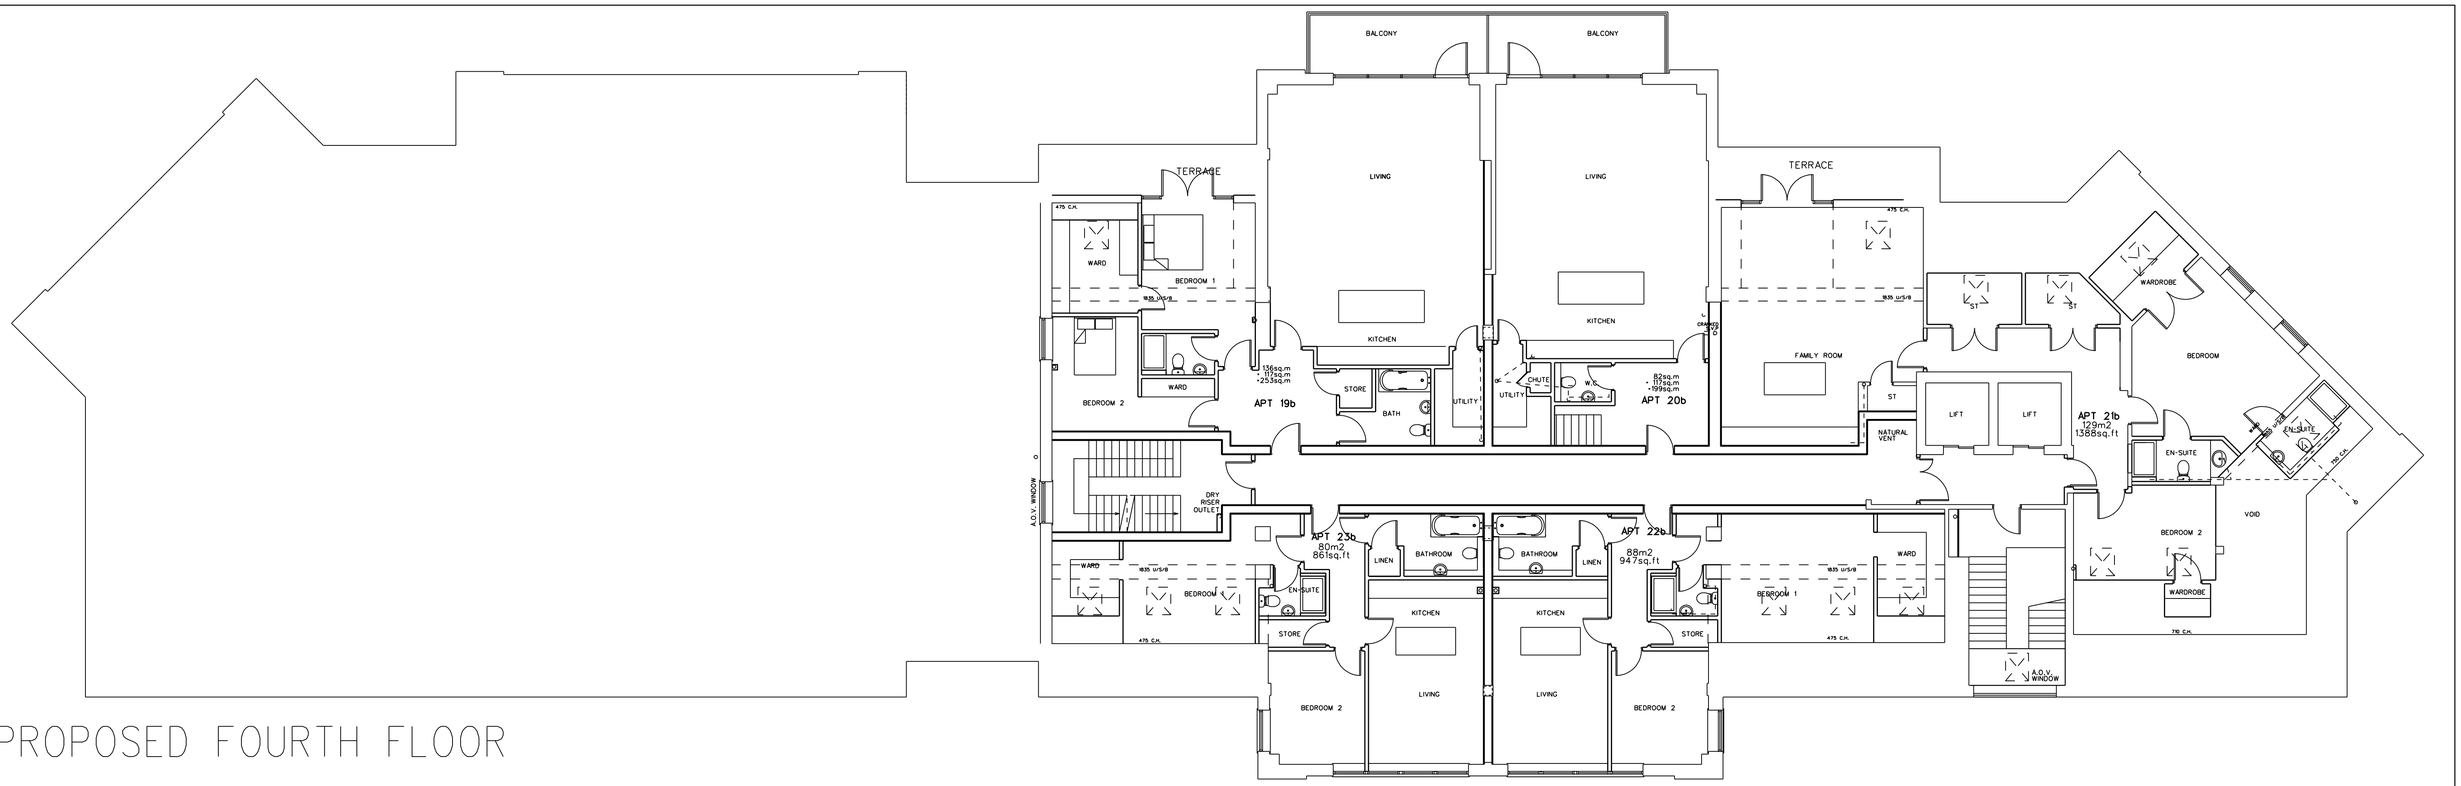

PROPOSED FOURTH FLOOR

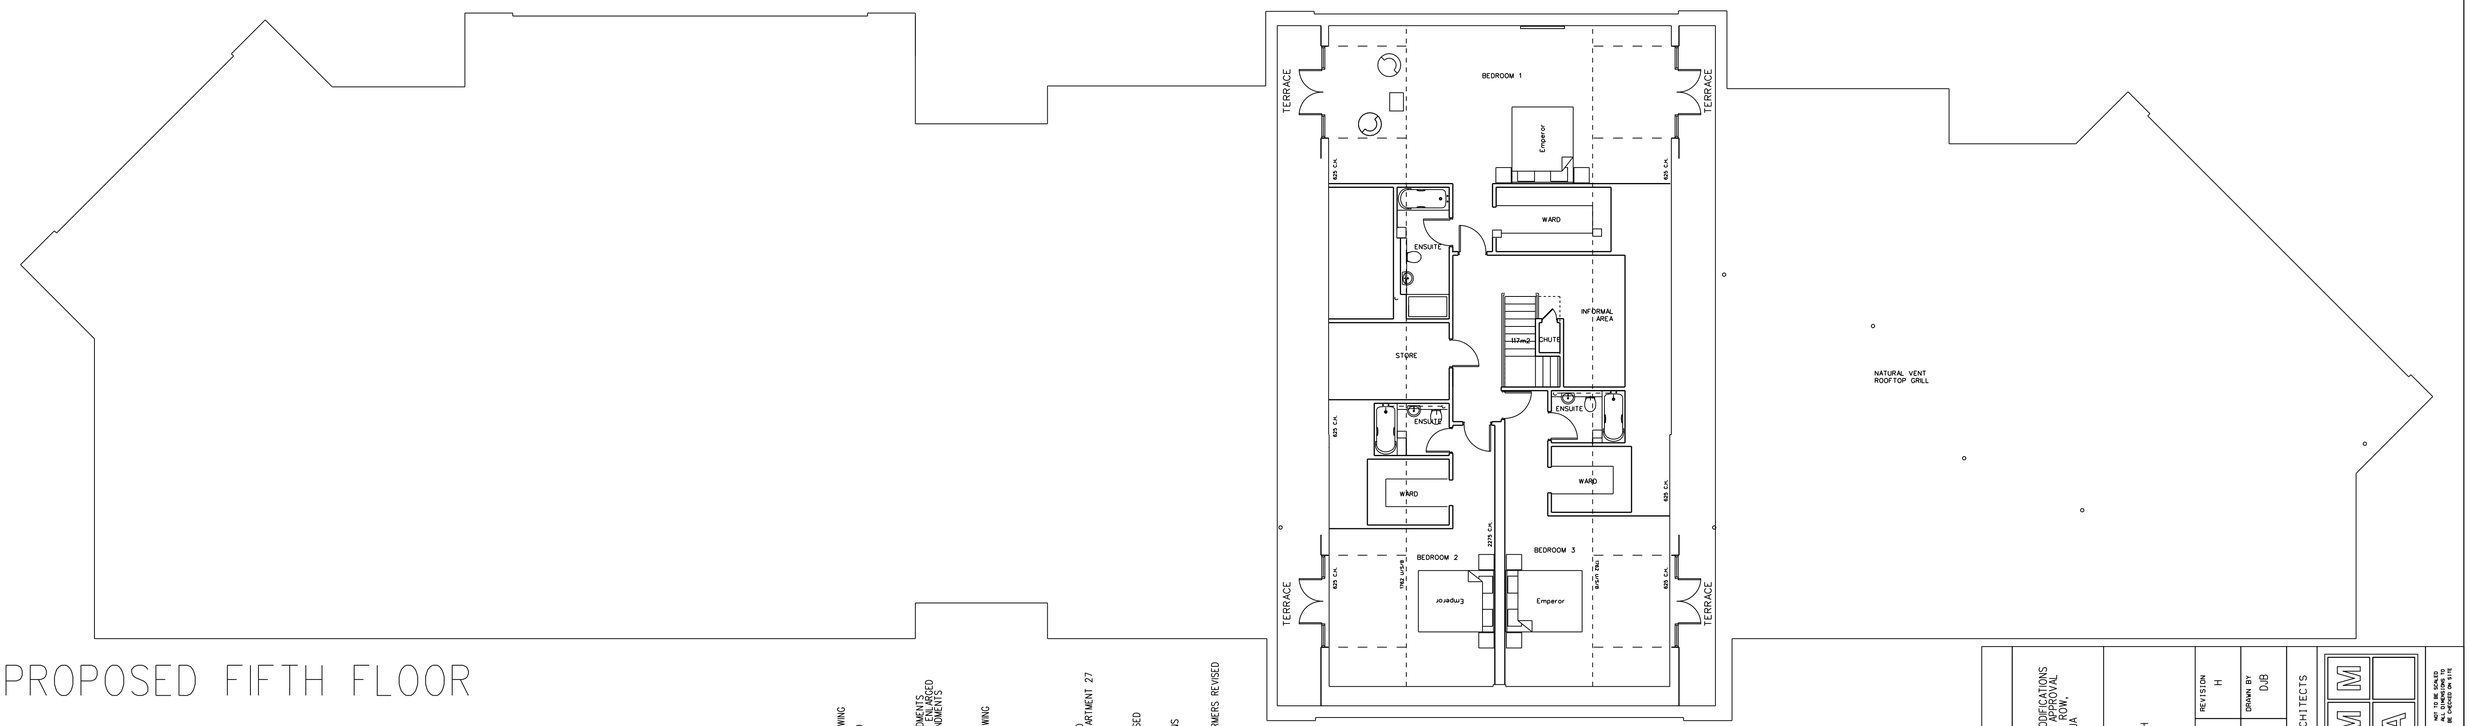

PROPOSED FIFTH FLOOR

UTILITYWISE BLOCK

REVISION 'A' - 23.12.16
- LAYOUTS REVISED FOLLOWING CLIENT MEETING
- APARTMENT AREAS ADDED
- FIFTH FLOOR ADDED

REVISION 'B' - 10.01.17
- CLIENT REQUESTED AMENDMENTS
- FIFTH FLOOR APARTMENTS ENLARGED WITH MINOR CORRIDOR AMENDMENTS

REVISION 'C' - 11.01.17
- GENERAL REVISION FOLLOWING CLIENT MEETING

REVISION 'D' - 12.01.17
- FLOOR AREAS UPDATED

REVISION 'E' - 18.01.17
- APARTMENTS RENUMBERED
- STORAGE REVISED TO APARTMENT 27

REVISION 'F' - 27.01.17
- EXTERNAL WINDOWS REVISED

REVISION 'G' - 12.05.17
- GENERAL CLIENT REVISIONS

REVISION 'H' - 24.05.17
- TOP FLOOR (DUPLEX) DORMERS REVISED
- TERRACE ADDED

STAGE: PLANNING

PROJECT: PROPOSED EXTERNAL MODIFICATIONS FOR RESIDENTIAL PRIOR APPROVAL AT MARKET DOCK, LONG ROW, SOUTH SHIELDS, NE33 1JA

DRAWING: PROPOSED FOURTH AND FIFTH FLOOR

PROJECT NO.: 2924
DRAWING NO.: C-08
REVISION: H
DATE: AUG '16
SCALES: 1:100@A1 1:200@A3
DRAWN BY: DJB

MARIO MINCHELLA ARCHITECTS

UNIT 4, WITNEY WAY, BOLDON BUSINESS PARK, BOLDON, NE35 9PE
T: 0191 3802227
W: WWW.M-A.NET
E: INFO@M-A.NET

THIS DRAWING IS COPYRIGHT OF M+A LIMITED

NOT TO BE SCALED ALL DIMENSIONS TO BE CHECKED ON SITE