Do not scale from this drawing.
This drawing remains the copyright of Swandene
All materials specified must be used in accordance with the manufacturers recommendations and all relevant current codes of practice.

rev	date	note
A	28.01.20	North sign added
B	29.01.20	Elevation annotation revised

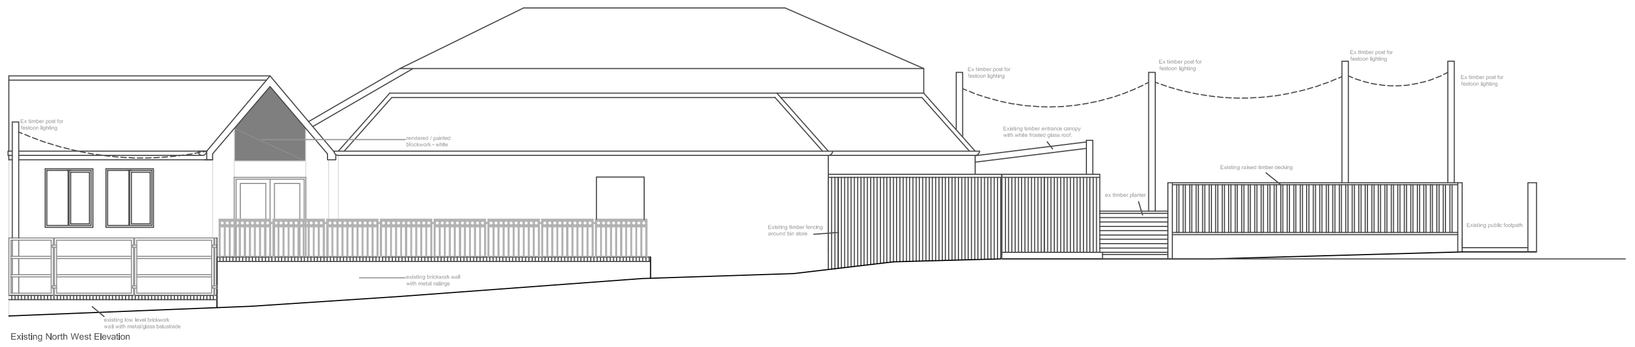

Existing North West Elevation

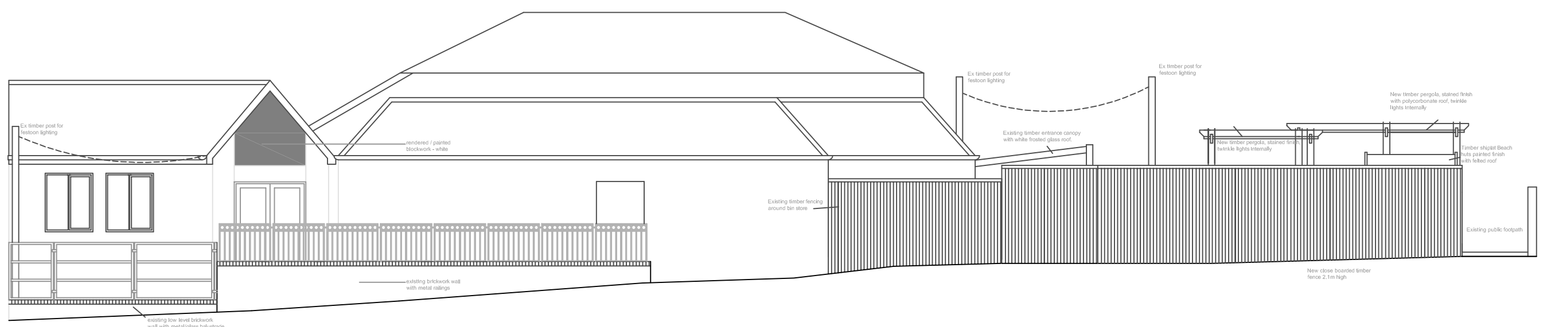

Proposed North West Elevation

Existing South East Elevation

Proposed South East Elevation

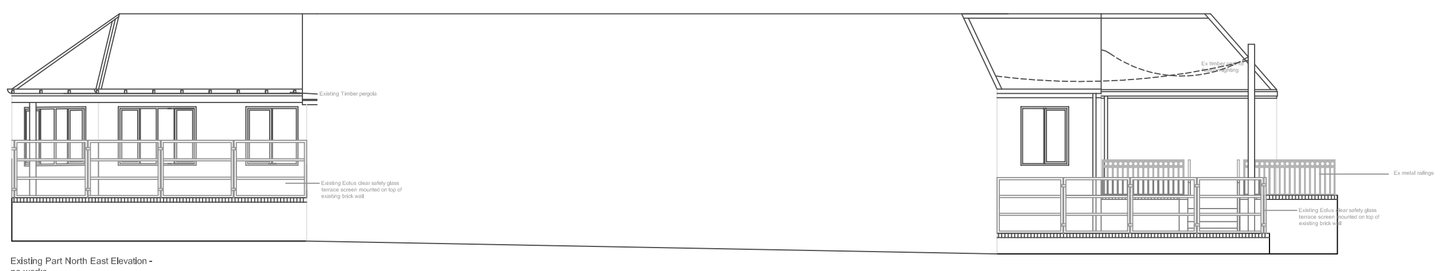

Existing Part North East Elevation - no works

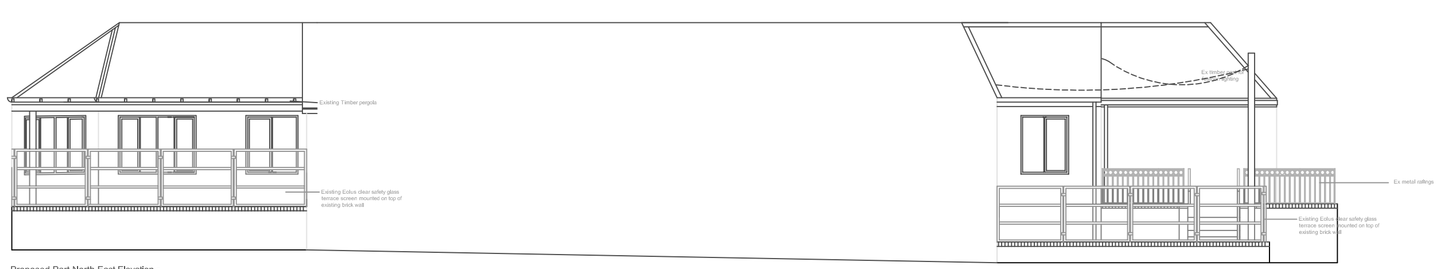

Proposed Part North East Elevation - no works

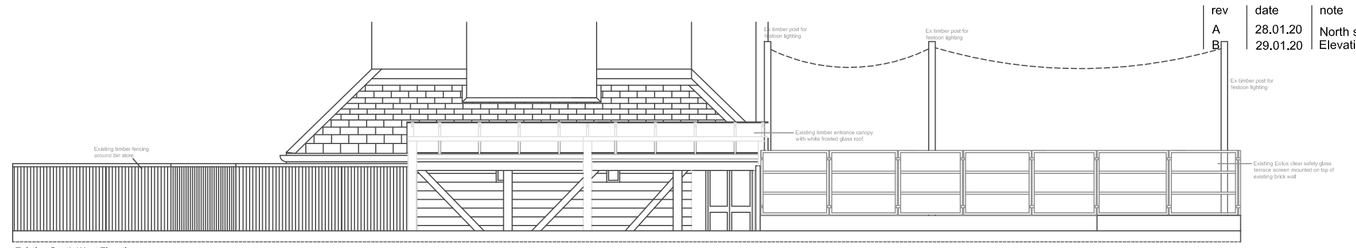

Existing South West Elevation

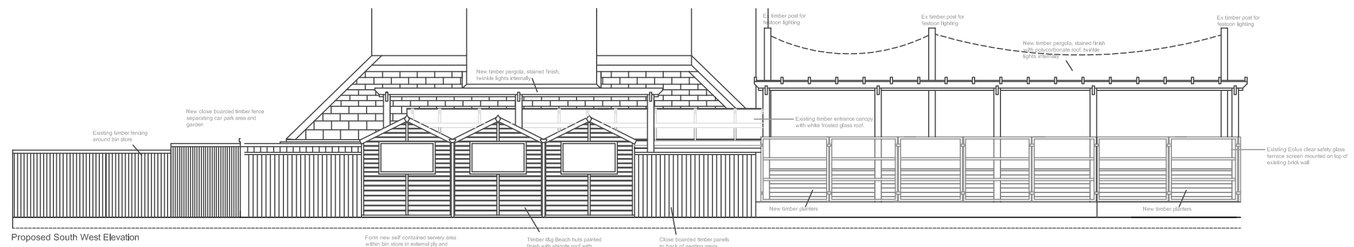

Proposed South West Elevation

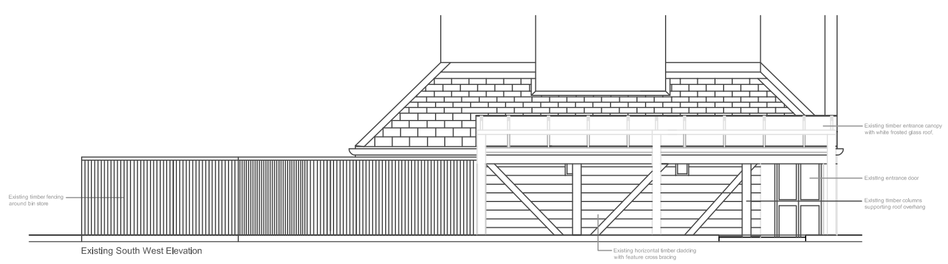

Existing South West Elevation

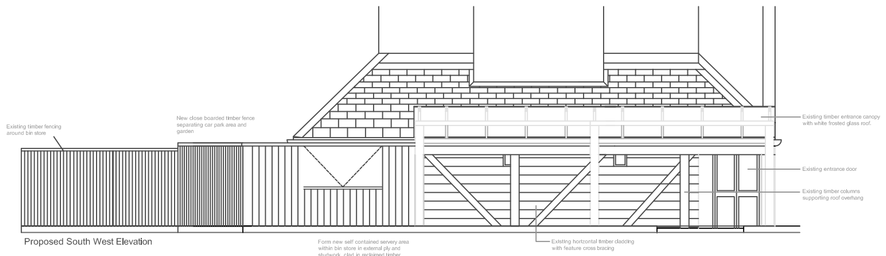

Proposed South West Elevation

PROJECT :

Sand Dancer @ South Shields

TITLE :

Existing & Proposed External Elevations

SCALE :	DATE :	JOB :	DWG :	REV :
1:100	**Dec 19**	**-**	**002**	**B**

COPYRIGHT©

22 SEDLING ROAD
WEAR INDUSTRIAL ESTATE
WASHINGTON
TYNE & WEAR
NE38 9BZ

T + (0) 191 419 7320
F + (0) 191 416 5422
E Info@swandene.com
W www.swandene.co.uk