Do not scale from this drawing.
This drawing remains the copyright of Swandene
All materials specified must be used in accordance with the manufacturers recommendations and all relevant current codes of practice.

rev	date	note
A	28.01.20	Elevations annotated and North sign added
B	29.01.20	Elevations annotation revised

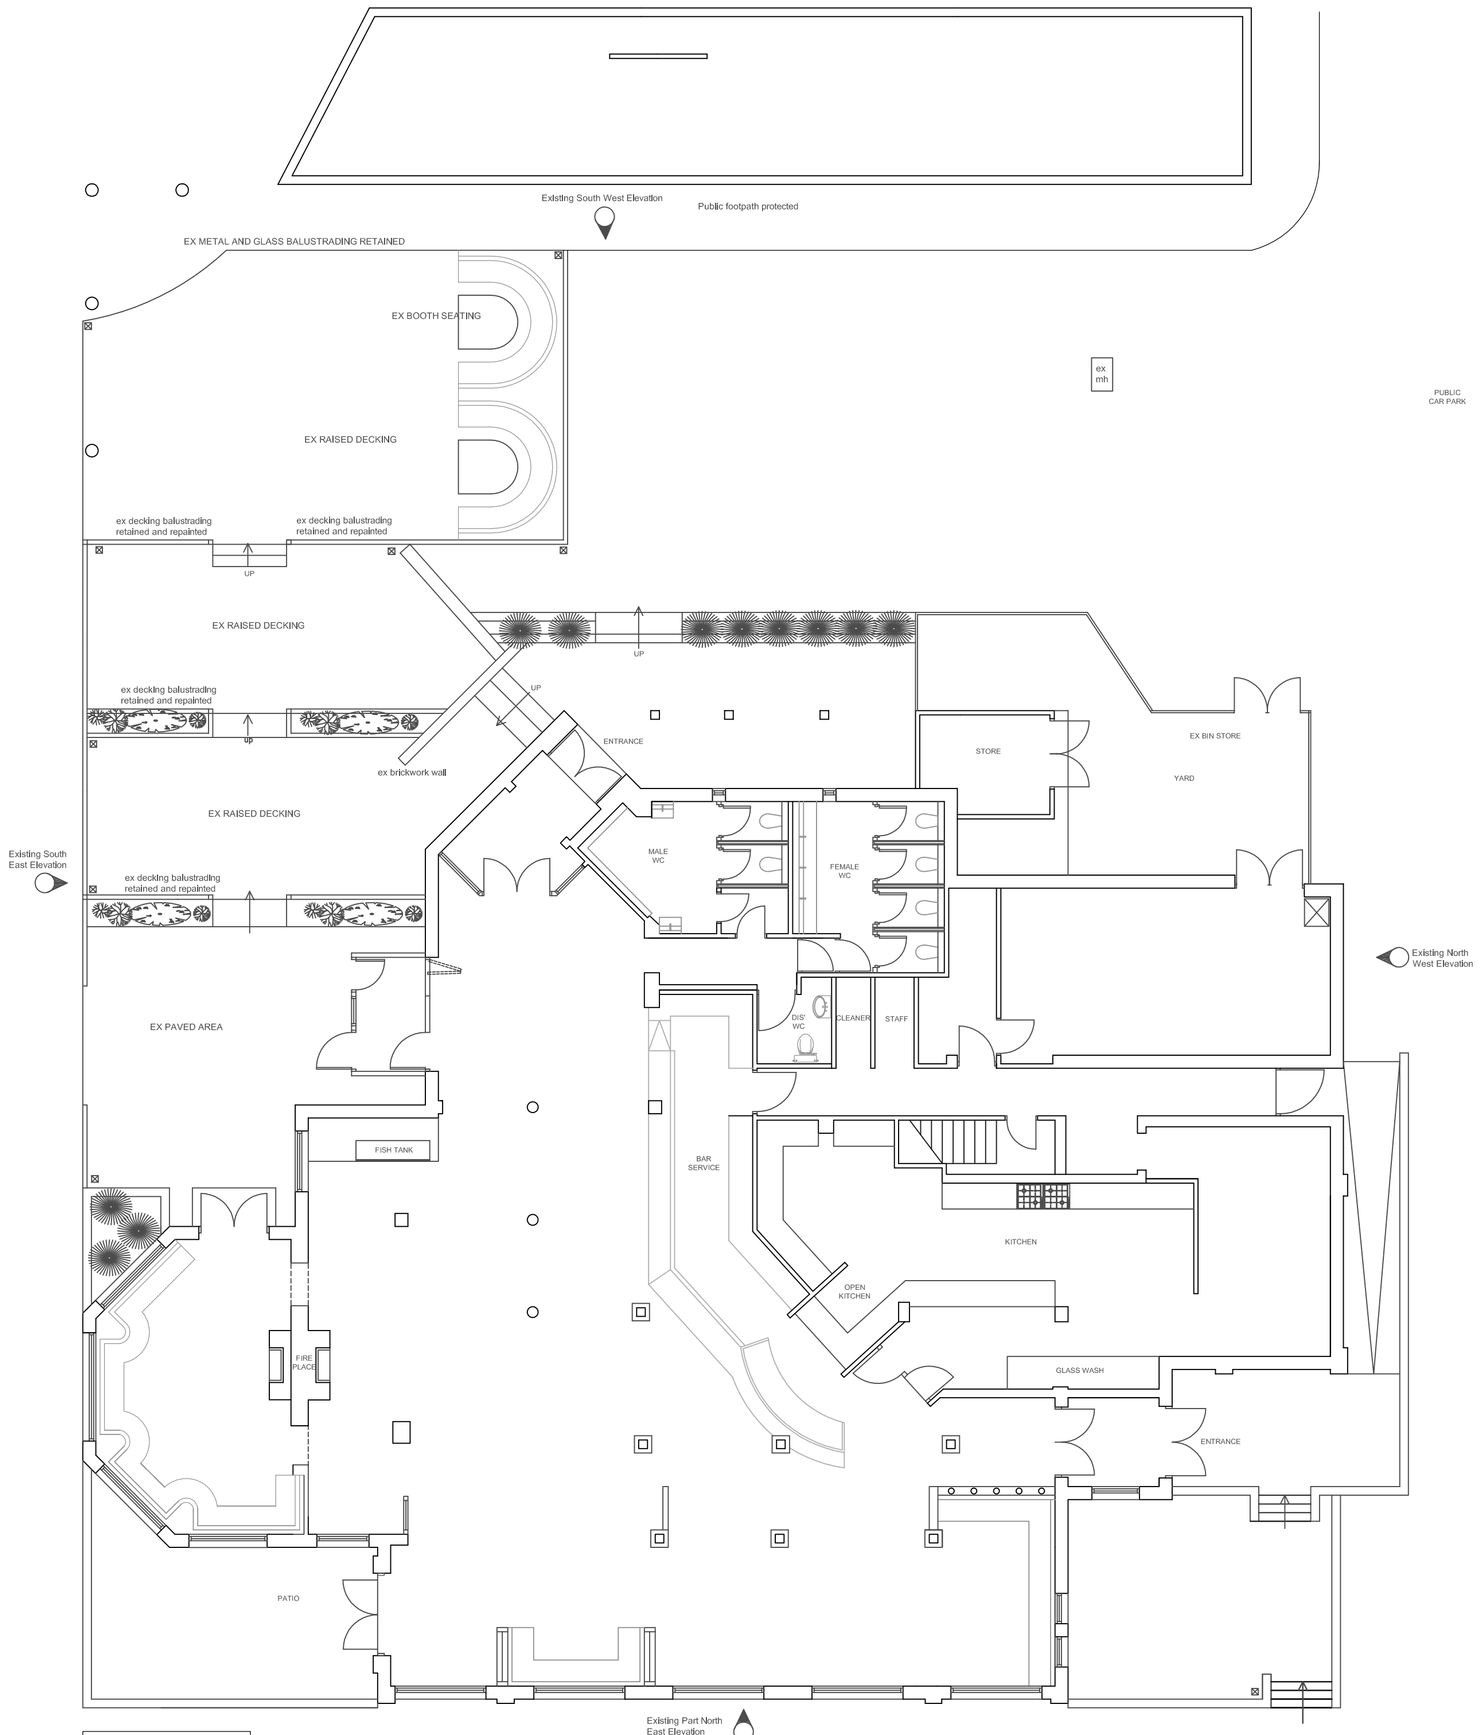

EXISTING PLAN LAYOUT
1: 100

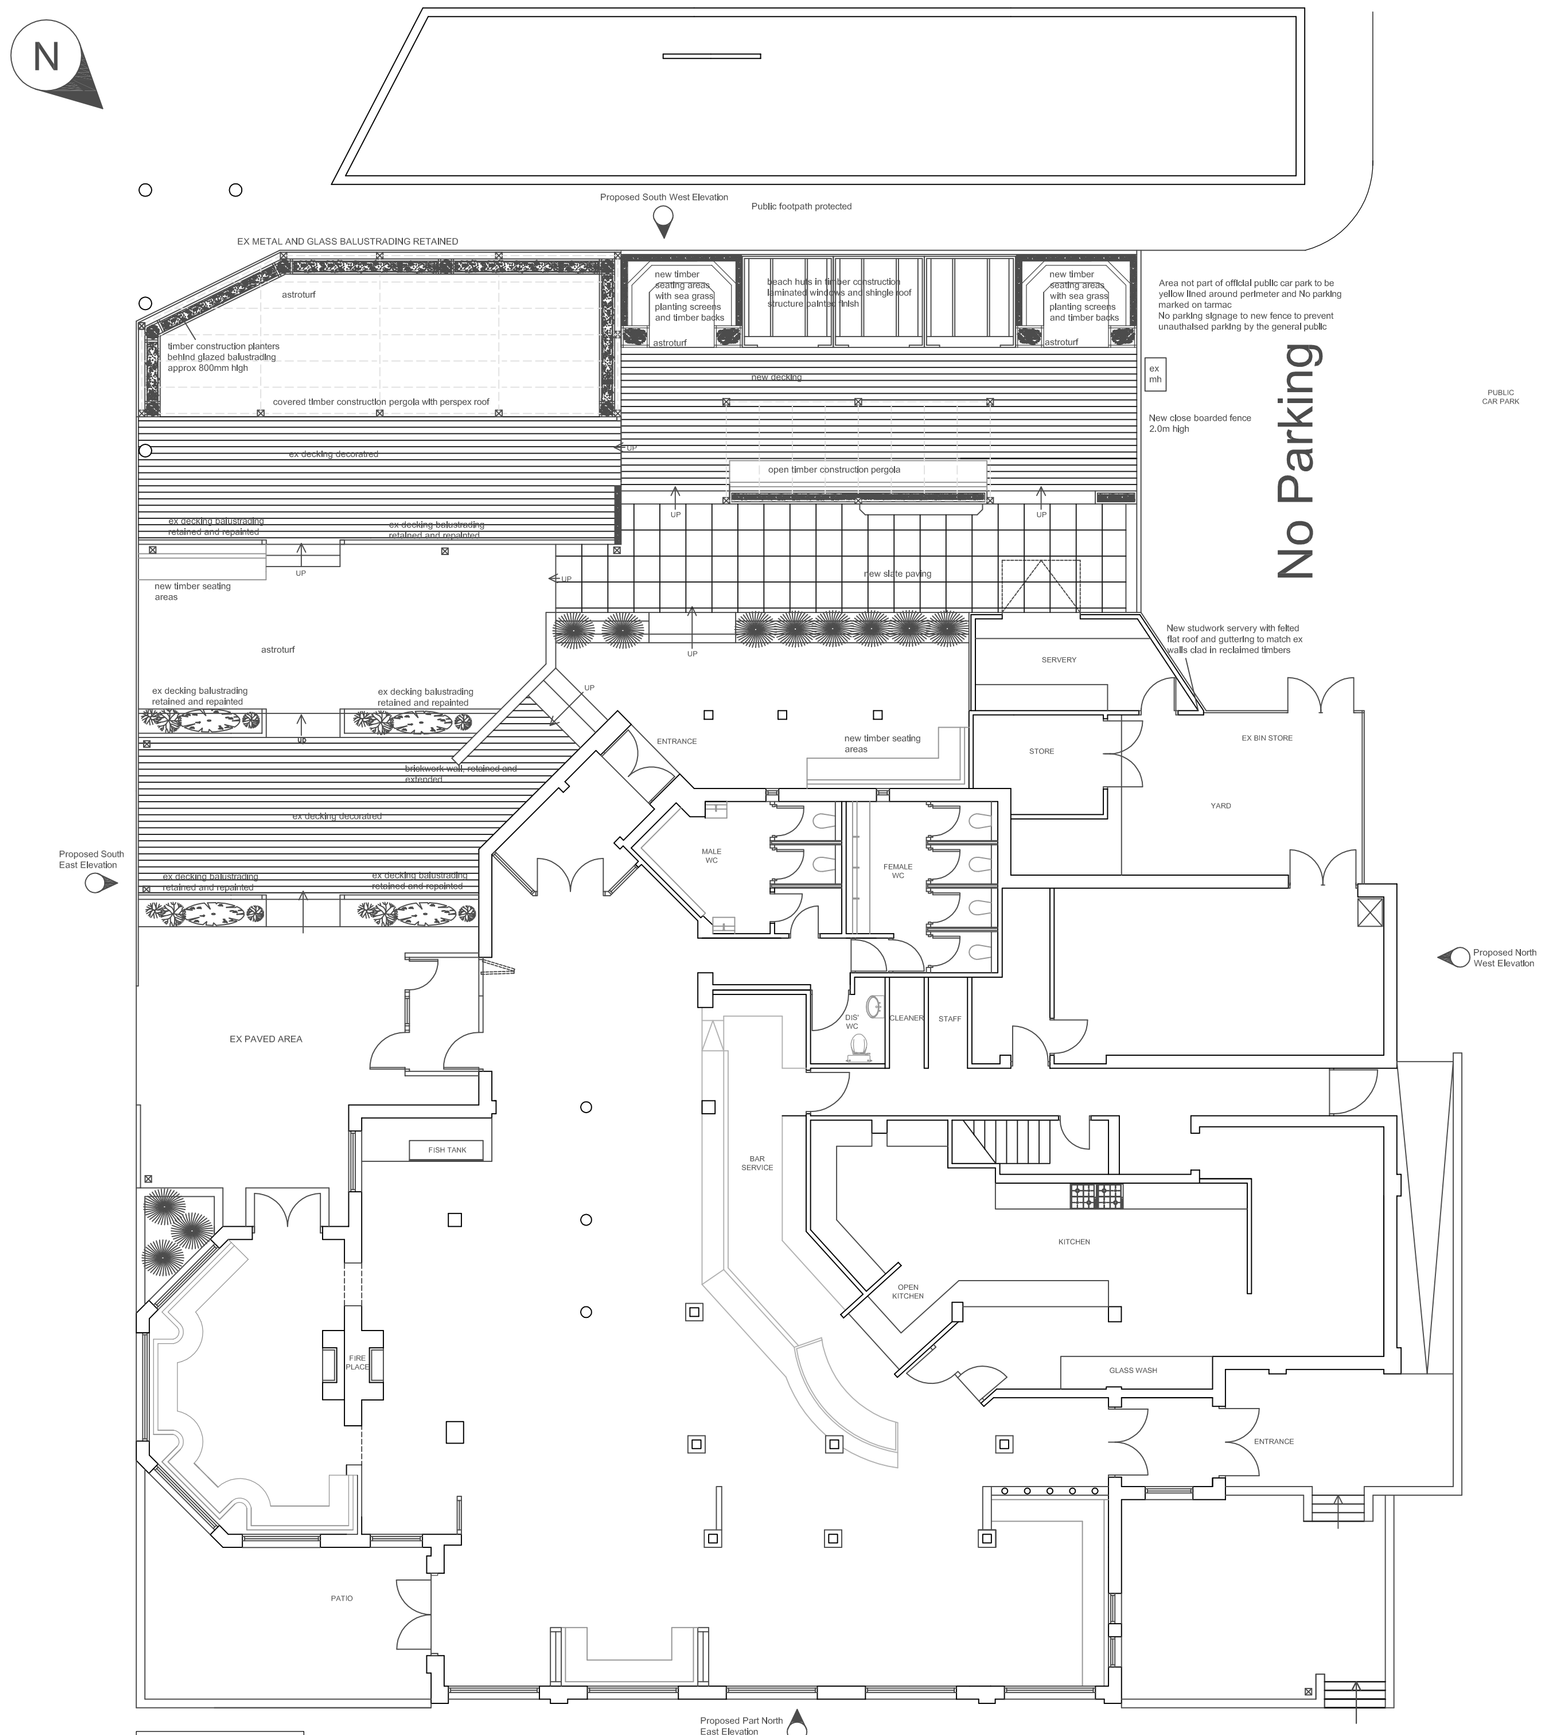

PROPOSED PLAN LAYOUT
1: 100

swandene
COPYRIGHT©

PROJECT :

Sand Dancer @ South Shields

TITLE :

Existing & Proposed Plans

SCALE :	DATE :	JOB :	DWG :	REV :
1:100	**Dec 19**	**-**	**001**	**B**

22 SEDLING ROAD
WEAR INDUSTRIAL ESTATE
WASHINGTON
TYNE & WEAR
NE38 9BZ

T + (0) 191 419 7320
F + (0) 191 416 5422
E info@swandene.com
W www.swandene.co.uk