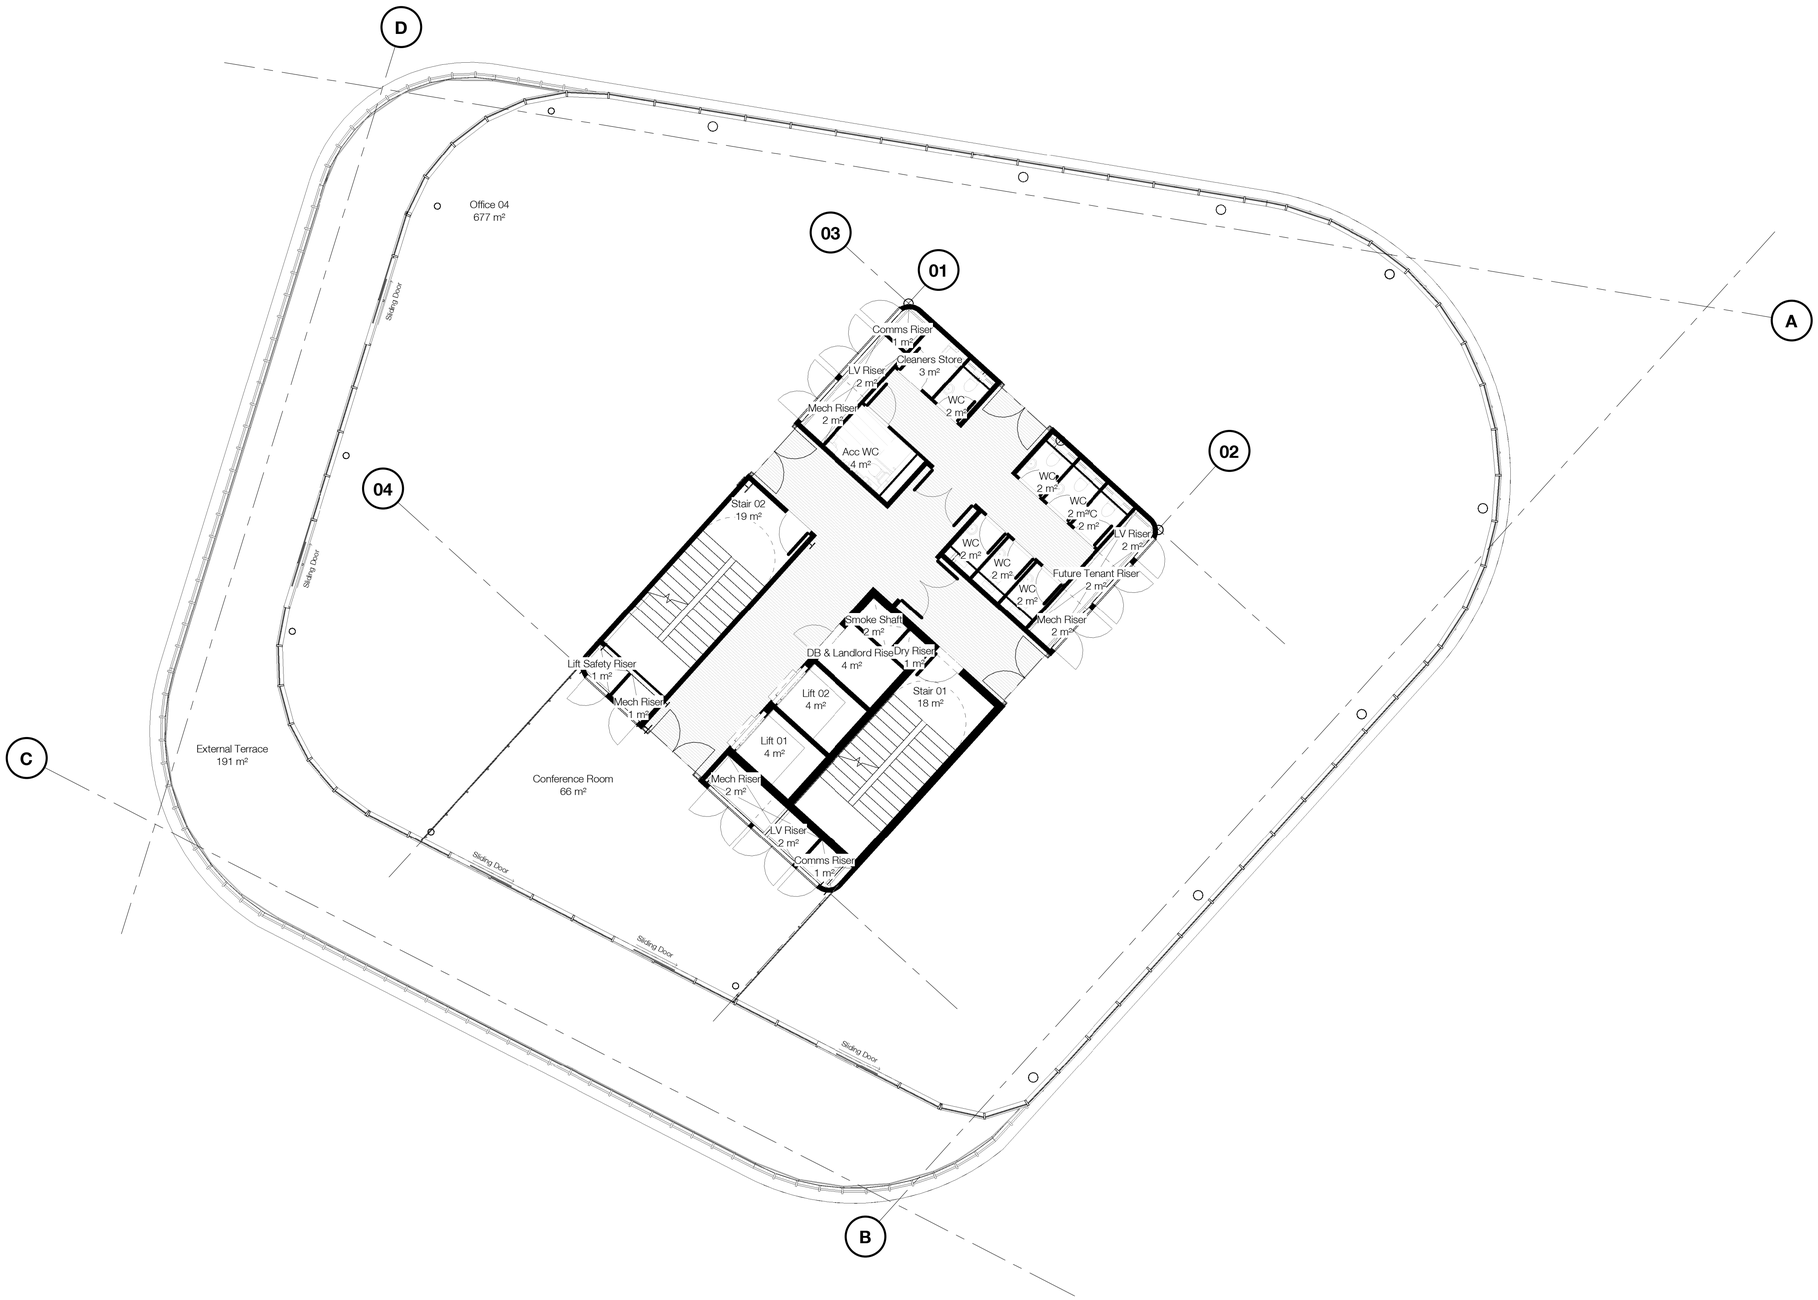

1 Level 04

1 : 100

Level 04

Name	Area
Acc WC	4 m²
Circulation	39 m²
Circulation	17 m²
Circulation	10 m²
Cleaners Store	3 m²
Comms Riser	1 m²
Comms Riser	1 m²
Conference Room	66 m²
DB & Landlord Riser	4 m²
Dry Riser	1 m²
Future Tenant Riser	2 m²
Lift 01	4 m²
Lift 02	4 m²
Lift Safety Riser	1 m²
LV Riser	2 m²
LV Riser	2 m²
LV Riser	2 m²
Mech Riser	2 m²
Mech Riser	2 m²
Mech Riser	2 m²
Mech Riser	1 m²
Office 04	677 m²
Riser	1 m²
Riser	0 m²
Riser	0 m²
Riser	0 m²
Riser	0 m²
Riser	0 m²
Riser	0 m²
Riser	0 m²
Smoke Shaft	2 m²
Stair 01	18 m²
Stair 02	19 m²
WC	2 m²
WC	2 m²
WC	2 m²
WC	2 m²
WC	2 m²
WC	2 m²
WC	2 m²
	902 m²

The use of this data by the recipient acts as an agreement of the following statements. Do not use this data if you do not agree with any of the following statements:-

Ryder Architecture has co-ordinated relevant information received from third parties, but are not responsible for the content of the information received from others.

The controlled version of this drawing should be viewed in DWF or PDF format not DWG or other formats. All prints of this drawing must be made in full colour.

Where this drawing has been based upon Ordnance Survey data, it has been reproduced under the terms of Ryder Licence No. 100000144. Reproduction of this drawing in whole or in part is prohibited without the prior permission of Ordnance Survey.

Do not scale the drawing. Use figured dimensions in all cases. Check all dimensions on site. Report any discrepancies in writing to Ryder before proceeding.

Scale Bar (m)

0 1 2 4 8

N

NOTE: Structure subject to further design coordination

Rev	Description	Drawn	Checked	Date
P9	Stage 3 issue	RRA	JSE	19/11/2020
P8	General update following DTM03	RRA	JSE	10/11/2020
P7	Update following structural and MEP design input	RRA	JSE	21/10/2020
P6	Update following DTM01	RRA	JSE	09/10/2020
P5	General update following client engagement	RRA	JSE	02/10/2020
P4	Work in Progress	RRA	JSE	29/09/2020
P3	Update following market feedback and VE meetings	RRA	JSE	25/09/2020
P2	Update following kick off meeting	RRA	JSE	18/09/2020
P1	Revision 2	RRA	JSE	24/07/2020

Suitability
Information

Project
Muse
Harton Quays
South Shields

Drawing
Level 04 GA Plan

Drawing Number

Project ID	Originator	Zone	Level	Type	Role	Number
HTQ	- RYD	- 00	- 04	- DR	- A	- 3005

Project Number	Scale at A1	Status	Revision
10254-00	1 : 100	S2	P9

info@ryderarchitecture.com
www.ryderarchitecture.com

Ryder