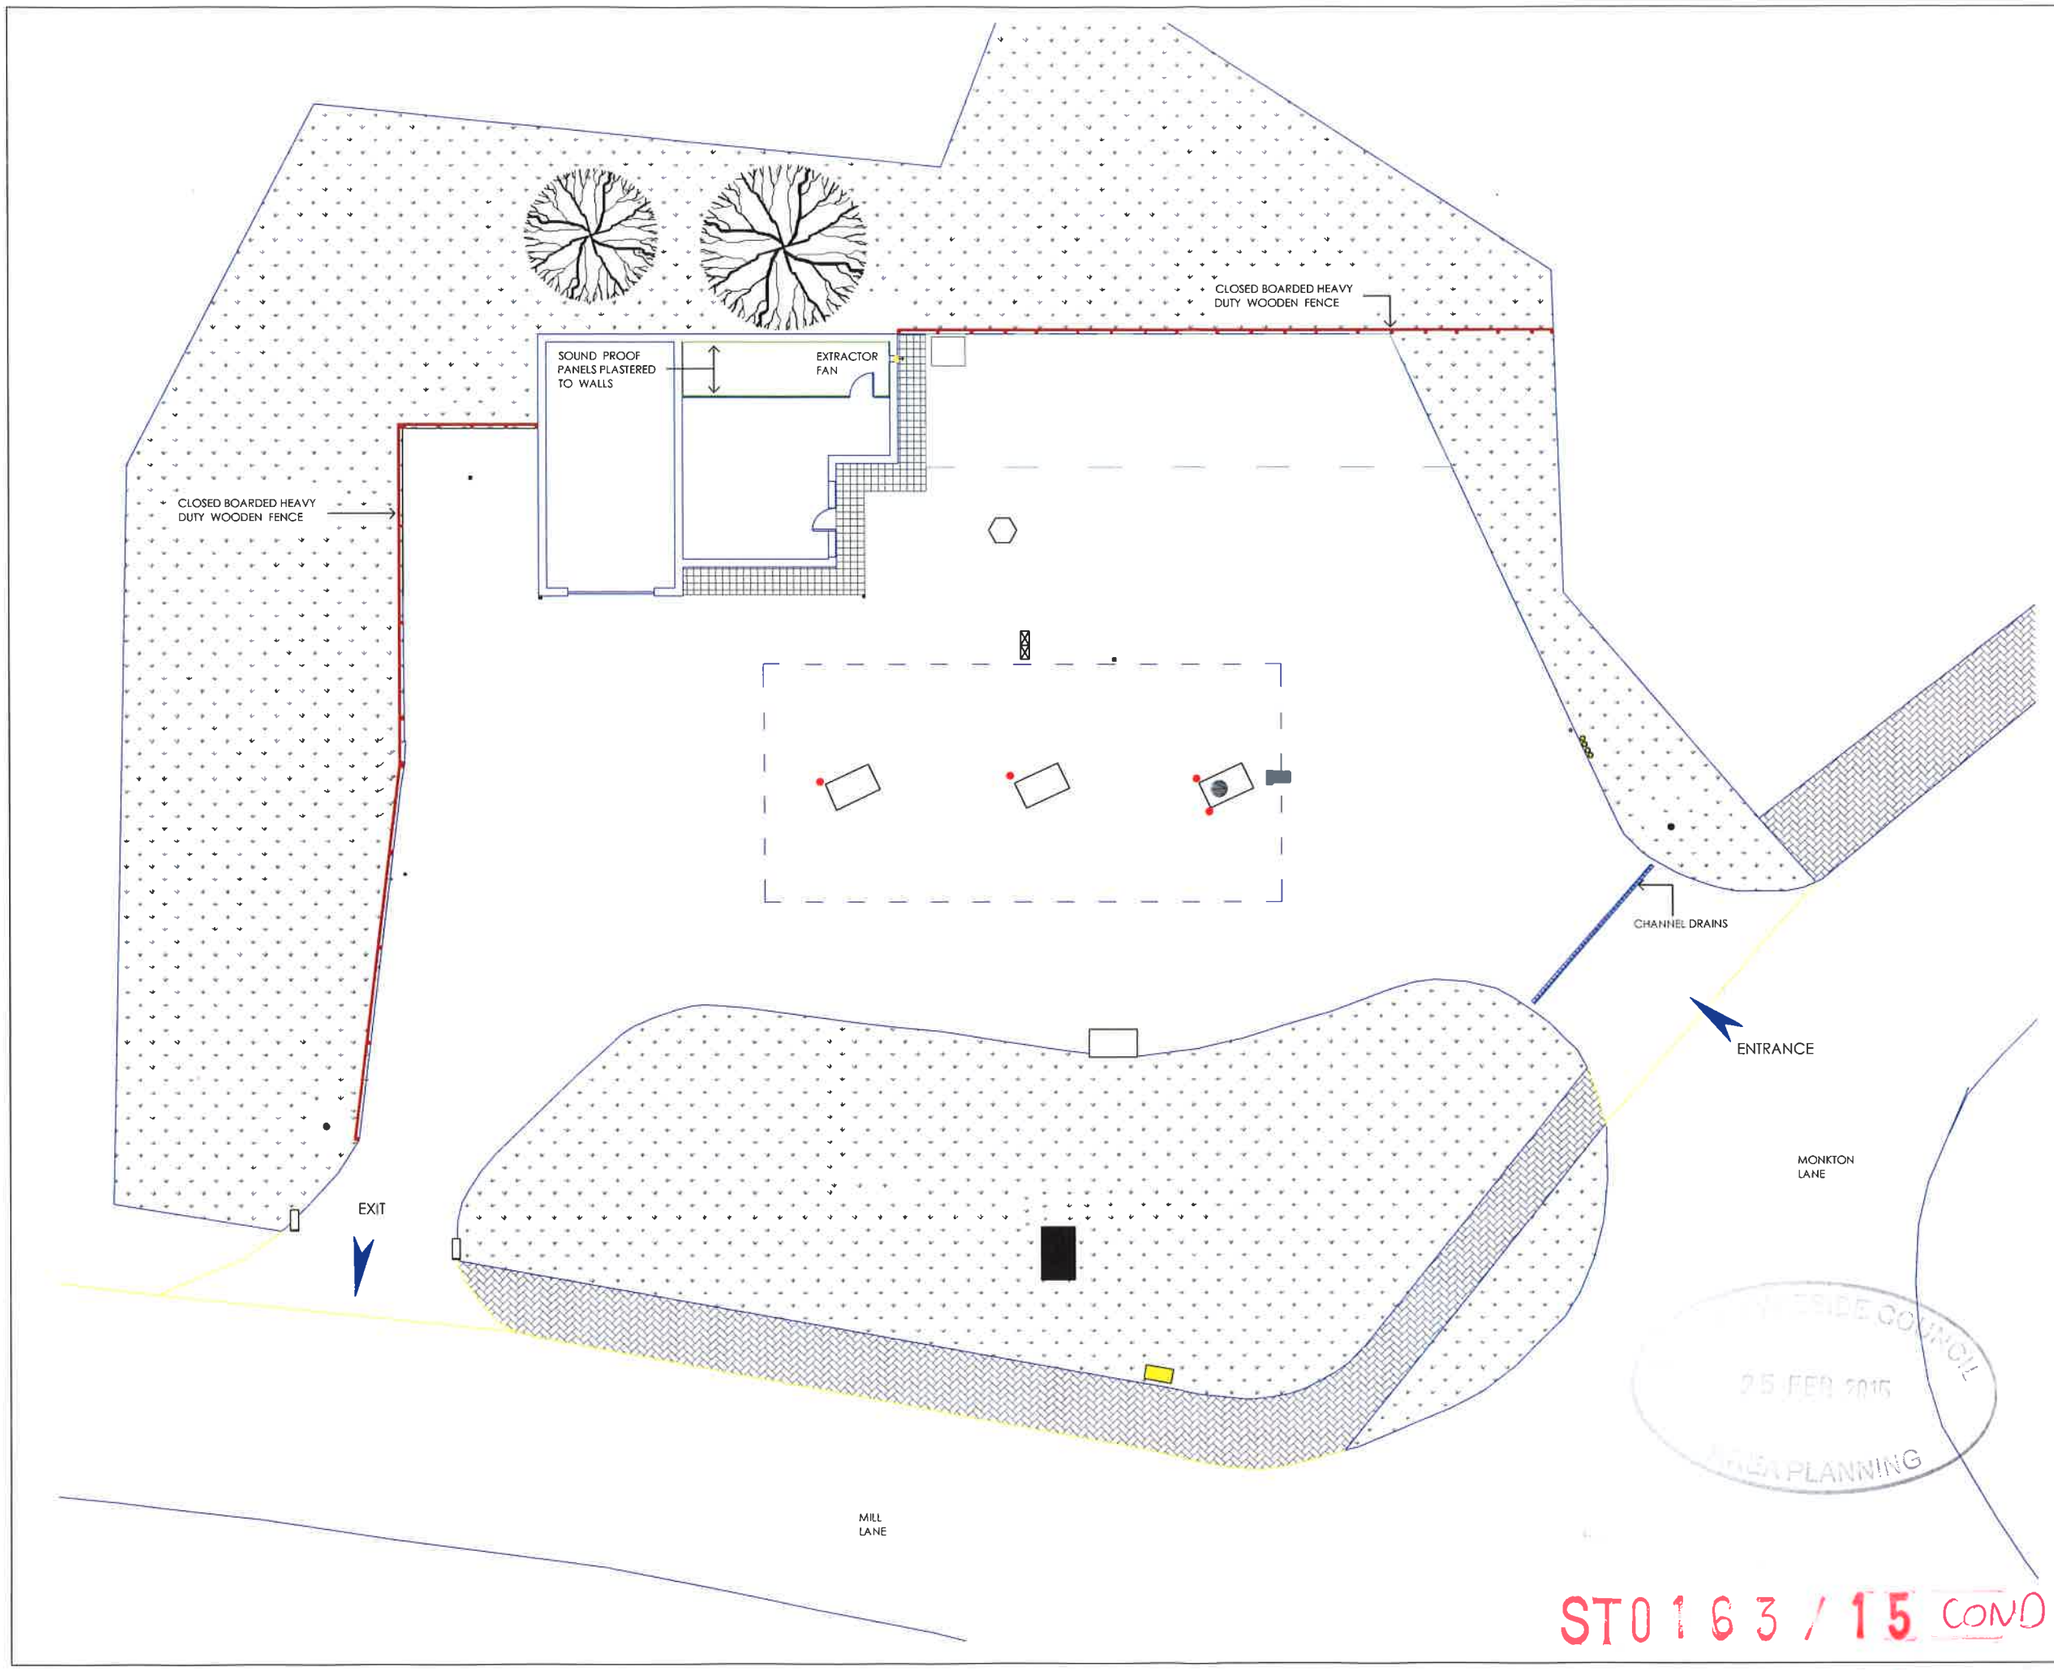

NOTE:
This drawing is a © copyright property of Rowman Partners.
No copying or distribution of this drawing or any part thereof is permitted without prior written permission.

This drawing is not to be scaled, all existing dimensions to be checked on site prior to commencement of works or manufacturing of components.

LOCATION PLAN:

Rev	Amendments	By	Date
Rev	Amendments	By	Date

ROWMAN PARTNERS
VT 11, The Beacon,
Westgate Road , Newcastle upon Tyne , NE4 9PQ
T: 0191 4471221 M: 07815154456
E: info@rowmanpartners.com

Client:
Fahim Rashidi

Project Title:
Hebburn Hand Car Wash

Address:
Mill Lane Service Station, Mill Lane, Hebburn, Tyne & Wear, NE31 2EU

Drawing Title:
AMENDED:
PROPOSED LAYOUT WITH TIMBER FENCE TO SIDE AND REAR

Planning Ref:		B.Regs Ref:	
Job No:	0029	Drawing No:	08
Drawn by:	RU	Checked by:	
Date:	20.2.2015	Revision:	
Scale:	1:200	Sheet Size:	A3

SOUTH TYNESIDE COUNCIL
25 FEB 2015
AREA PLANNING