EXISTING

Existing Front Elevation

Existing Side Elevation

Existing Rear Elevation

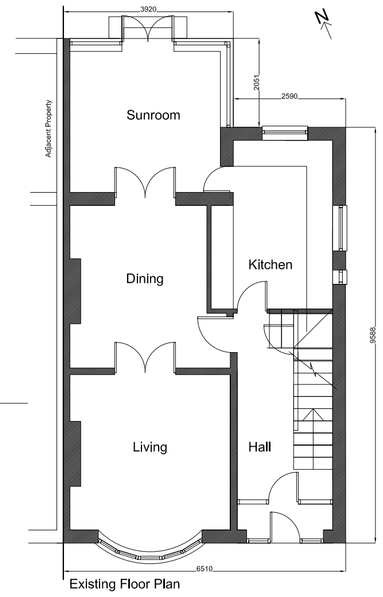

Existing Floor Plan

EXISTING SITE PLAN

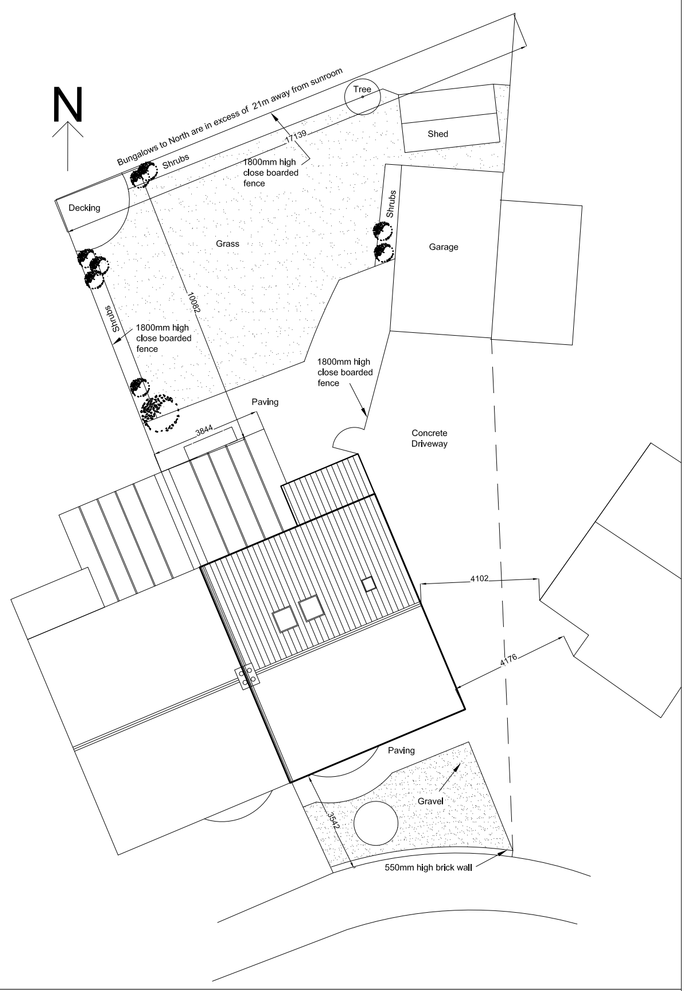

PLANNING

THIS DRAWING IS FOR PLANNING ONLY REFER TO CONSTRUCTION DRAWINGS FOR FULL BUILDING REGULATIONS SPECIFICATION

Ordnance Survey Licensed Partner

getmapping.com

Reproduction in whole or in part is prohibited without the prior permission of Ordnance Survey.

Ordnance Survey and the OS Symbol are registered trademarks and OS MasterMap® is a trademark of Ordnance Survey, the national mapping agency of Great Britain.

The representation of a road, track or path is no evidence of a right of way.

The representation of features as lines is no evidence of a property boundary.

Scale 1:1250

0 25 50

Metres

Supplied by: Getmapping
OS License Number: 100038848

PROPOSED

Proposed Front Elevation

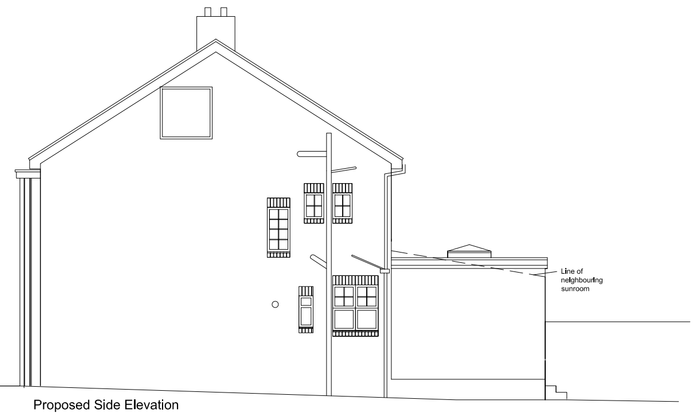

Proposed Side Elevation

Proposed Rear Elevation

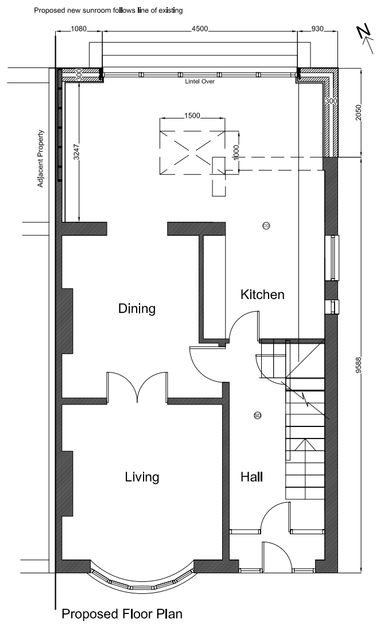

Proposed Floor Plan

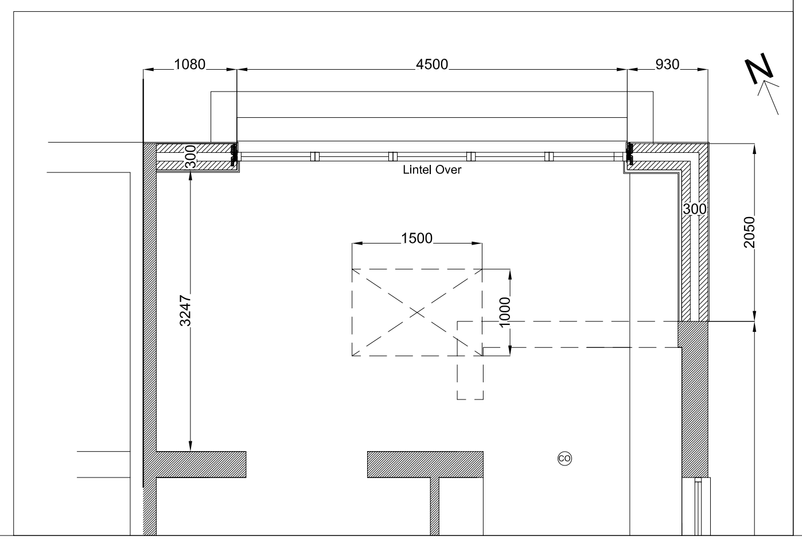

PROPOSED SITE PLAN

Rev A: Additional dimensions and information added at request of LPA 27.04.15

PATHFINDER
architectural design & sustainability

Project:	10 Garth Crescent South Shields Tyne & Wear NE34 6SU		
Title:	Proposed Sunroom		
Date:	March 2015		
Scale:	1:100 1:150		
Drawn By:	JJC	Checked:	JJC
Drg.No:	KT-TT-PDEV	Rev:	A