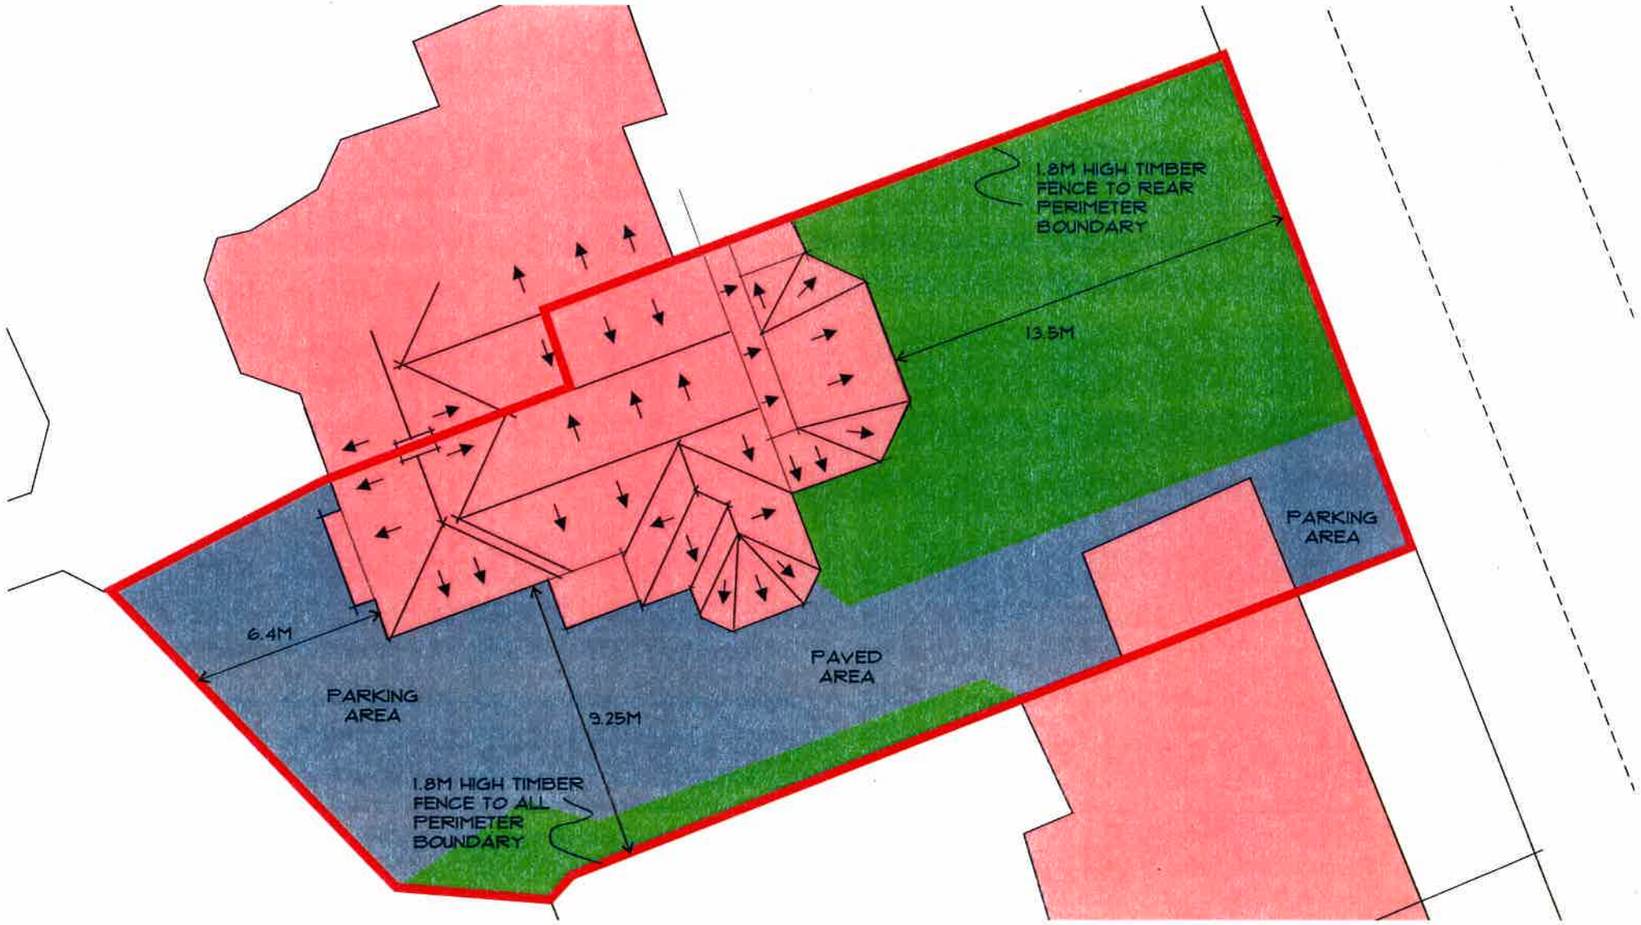


EXISTING SITE LAYOUT
SCALE 1:200

NORTH

Mark English Architecture

markenglish.co.uk

REVISION	V1
SCALE	1:200 AT PAGE SIZE A3
DRAWING NO.	303-724-LAYOUT1
PROJECT	LOFT CONVERSION
CLIENT	MR & MRS CAPALDI
SITE ADDRESS	219 SUNDERLAND ROAD SOUTH SHIELDS TYNE & WEAR NE34 6AQ