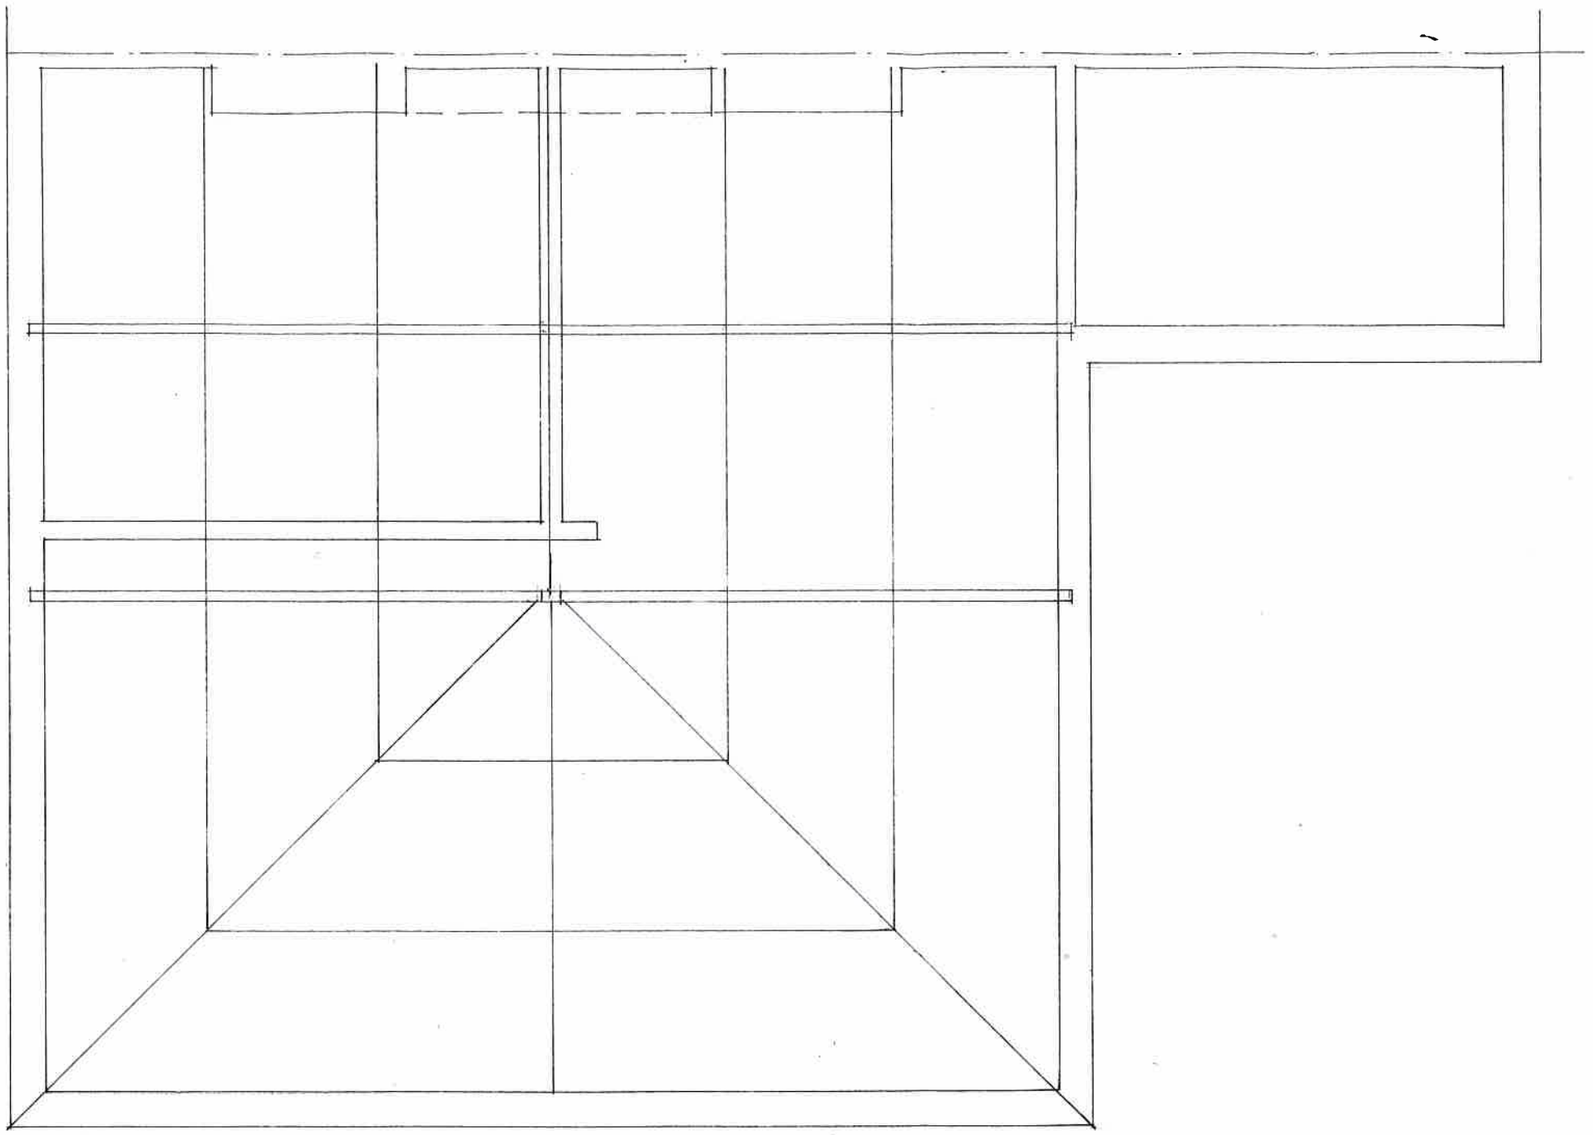


LOFT PLAN

SOUTH TYNESIDE COUNCIL
17 APR 2017
PLANNING
ST0787/17/HFUL

PROPOSED LOFT CONVERSION AT
31 SUMMERHILL ROAD SOUTH SHIELDS NE34 6DT

PLANS AS EXISTING **1:50**

J Martin Architect
12 Marsden Road South Shields Tyne and Wear NE34 6DF
0191 4547321 0791 731 5056