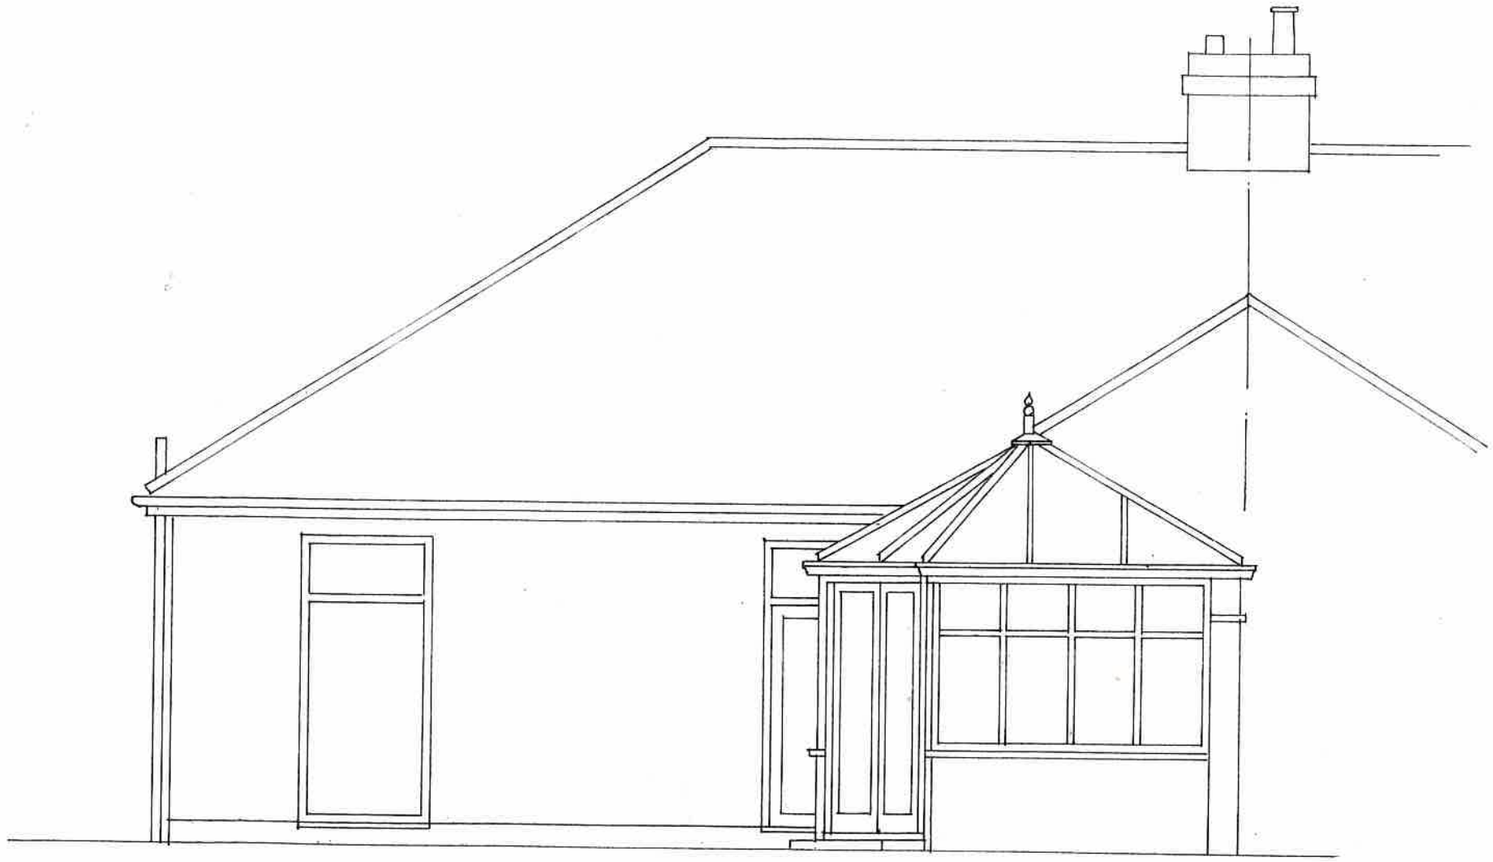


REAR ELEVATION

SOUTH TYNESIDE COUNCIL
11 AUG 2017
AREA PLANNING

STO 787/17 HFUL

PROPOSED LOFT CONVERSION AT
31 SUMMERHILL ROAD SOUTH SHIELDS NE34 6DT

PLANS AS EXISTING **1:50**

J Martin Architect
12 Marsden Road South Shields Tyne and Wear NE34 6DF
0191 4547321 0791 731 5056