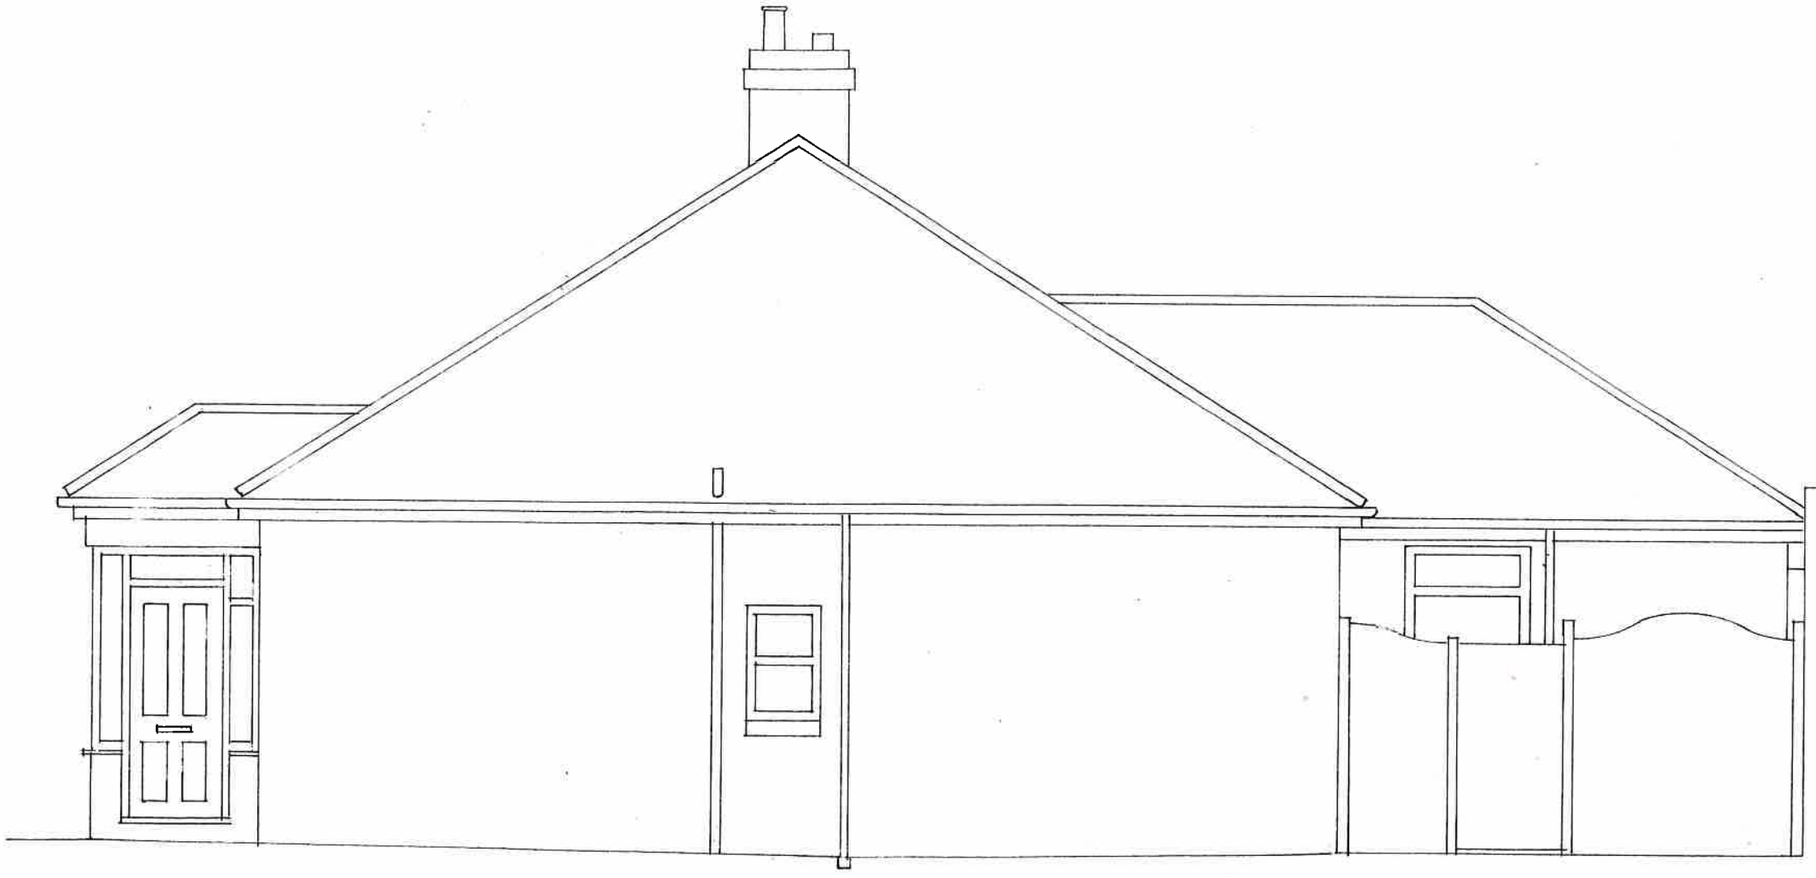


SIDE ELEVATION

PROPOSED LOFT CONVERSION AT
31 SUMMERHILL ROAD SOUTH SHIELDS NE34 6DT

PLANS AS EXISTING **1:50**

SOUTH TYNESIDE COUNCIL
11 AUG 2017

STO 7 8 7 / 1 7 HFUL

J Martin Architect
12 Marsden Road South Shields Tyne and Wear NE34 6DF
0191 4547321 0791 731 5056

5