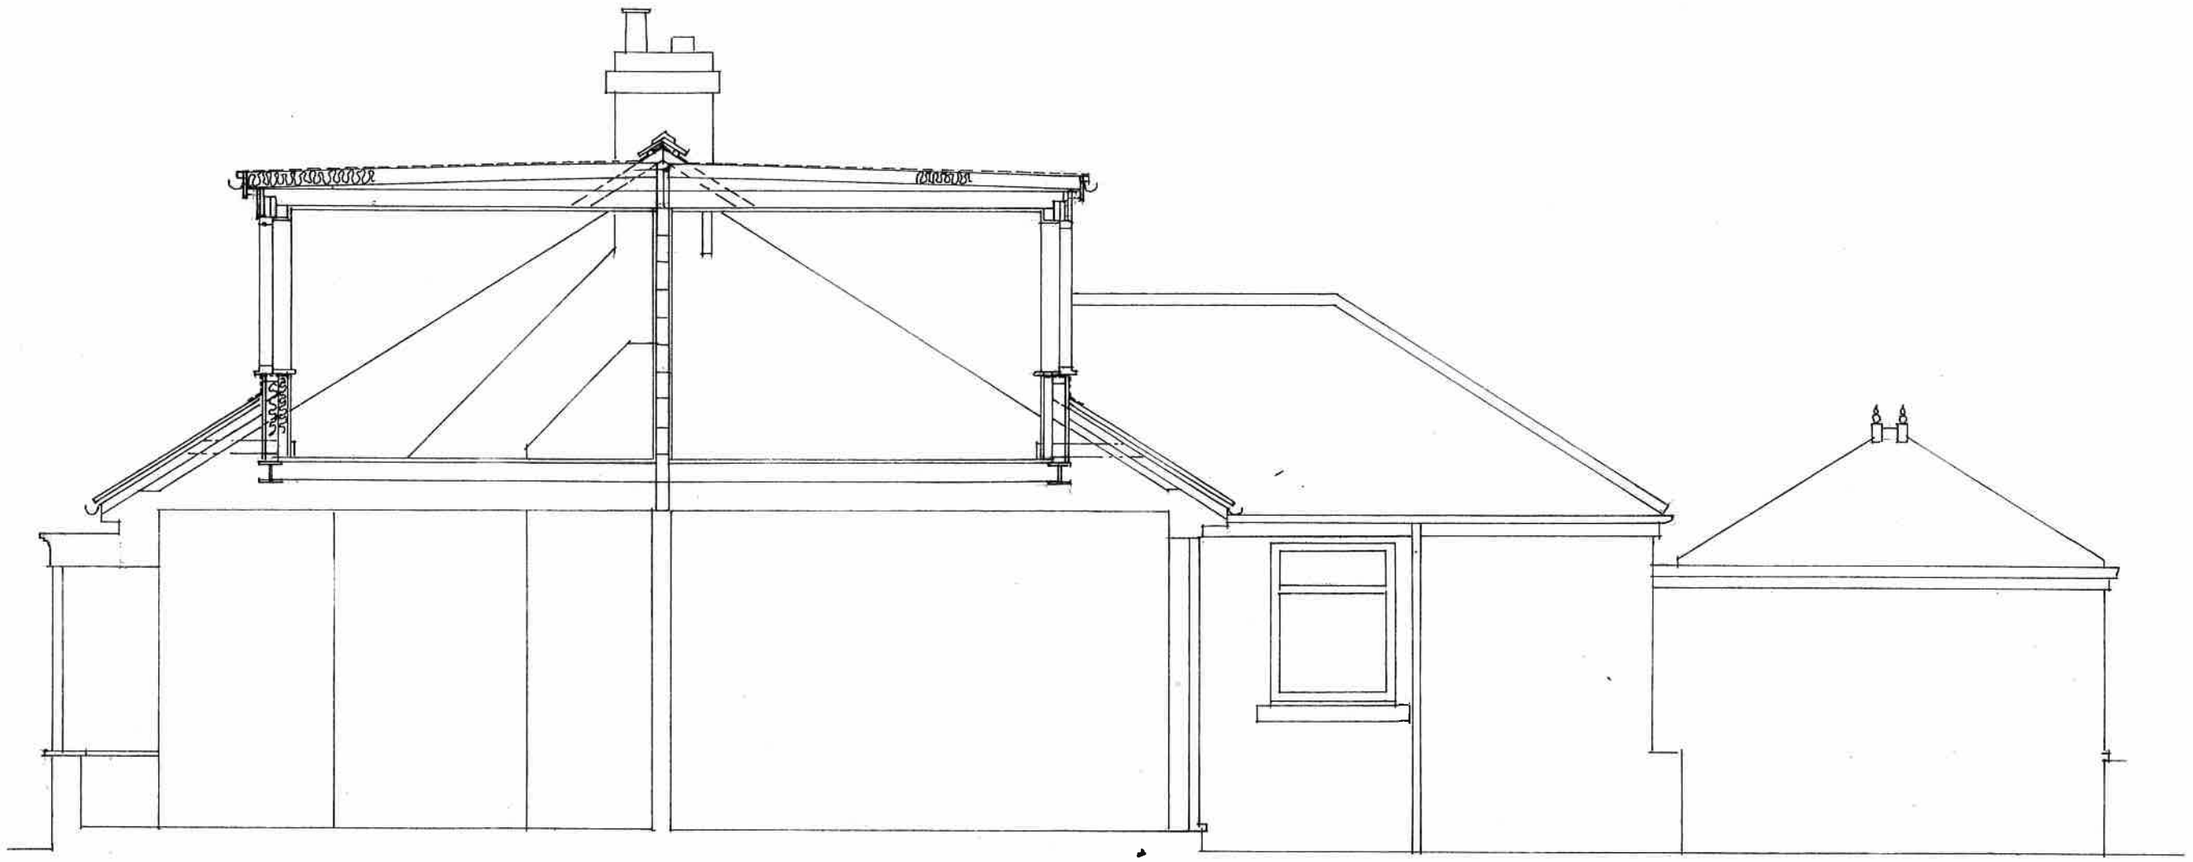


SECTION B-B

SOUTH TYNESIDE COUNCIL
11 AUG 2017
PLANNING SERVICES
ST0787/17/HHH

PROPOSED LOFT CONVERSION AT
31 SUMMERHILL ROAD SOUTH SHIELDS NE34 6DT

PLANS AS PROPOSED **1:50**

J Martin Architect
12 Marsden Road South Shields Tyne and Wear NE34 6DF
0191 4547321 0791 731 5056