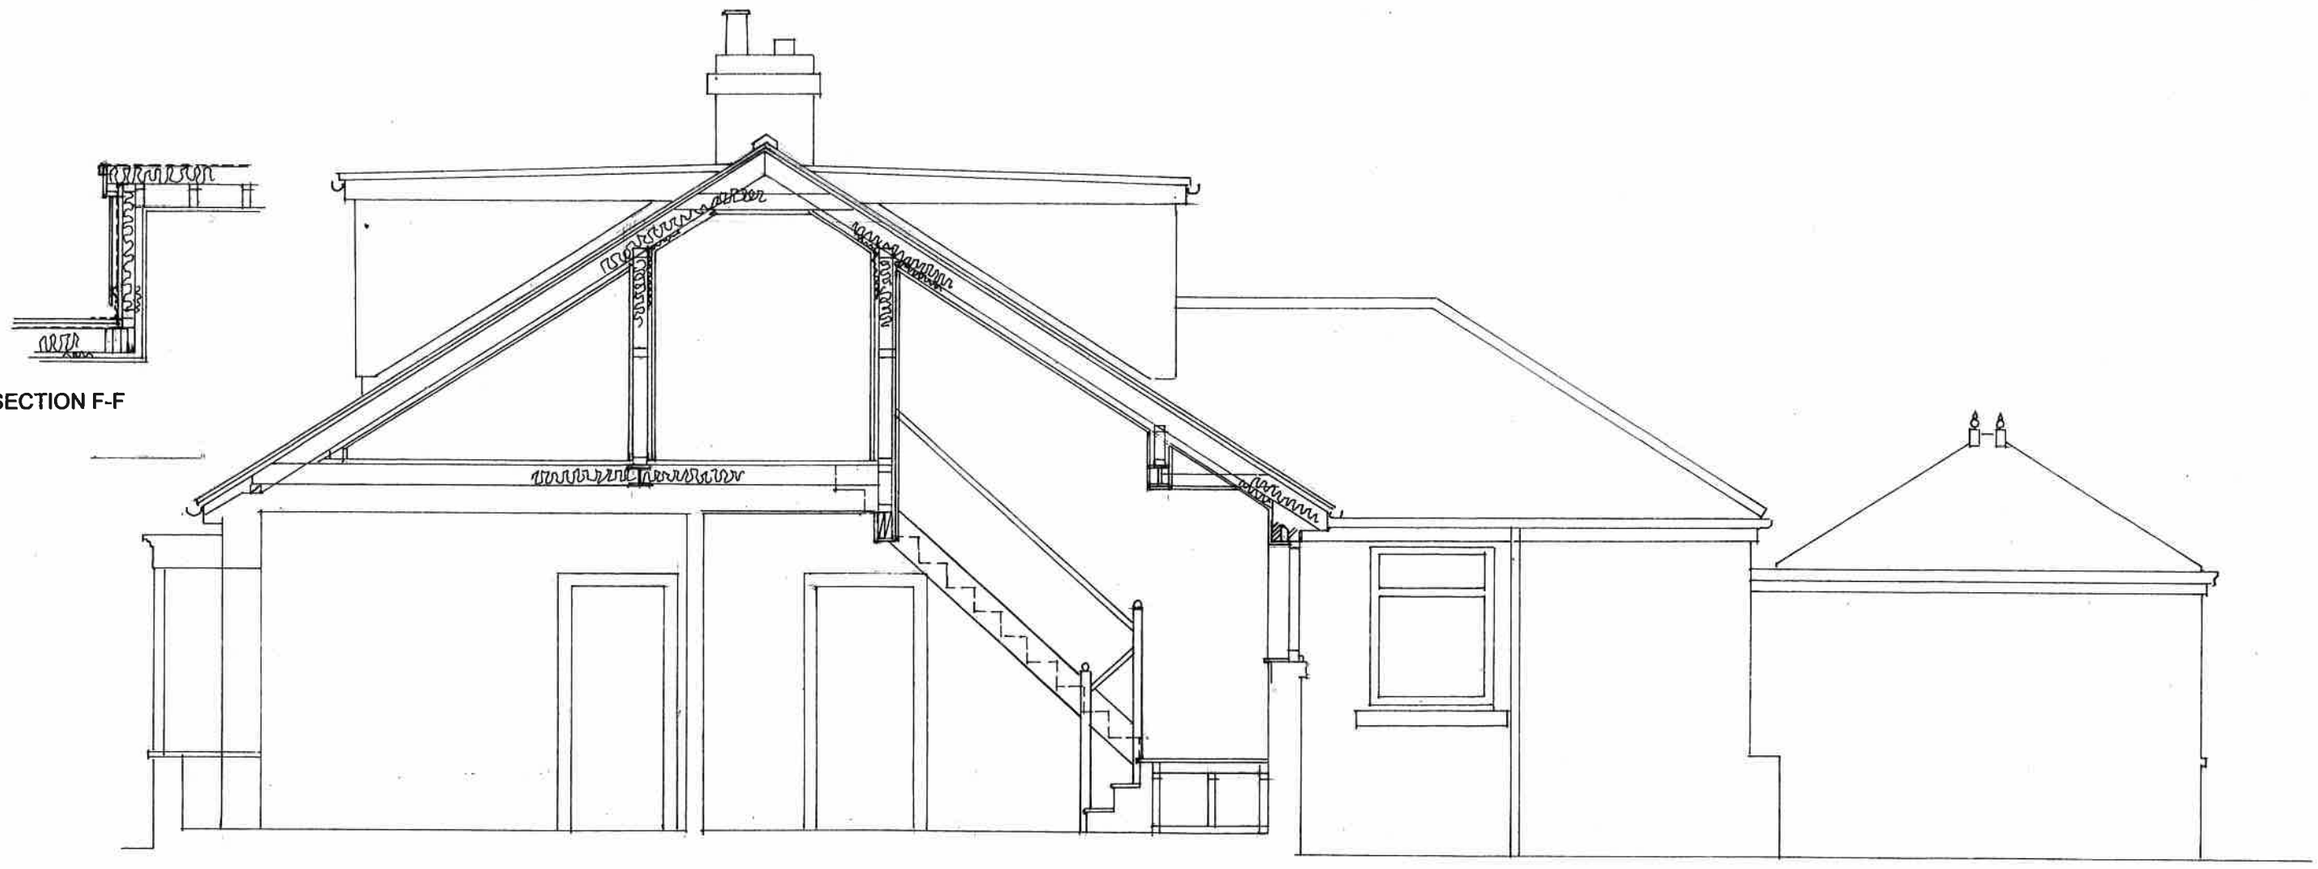


SECTION F-F

SECTION C-C

SOUTH TYNESIDE COUNCIL
11 AUG 2017
AREA PLANNING

ST0787/17/HFUL

PROPOSED LOFT CONVERSION AT
31 SUMMERHILL ROAD SOUTH SHIELDS NE34 6DT

PLANS AS PROPOSED **1:50**

J Martin Architect
12 Marsden Road South Shields Tyne and Wear NE34 6DF
0191 4547321 0791 731 5056

10