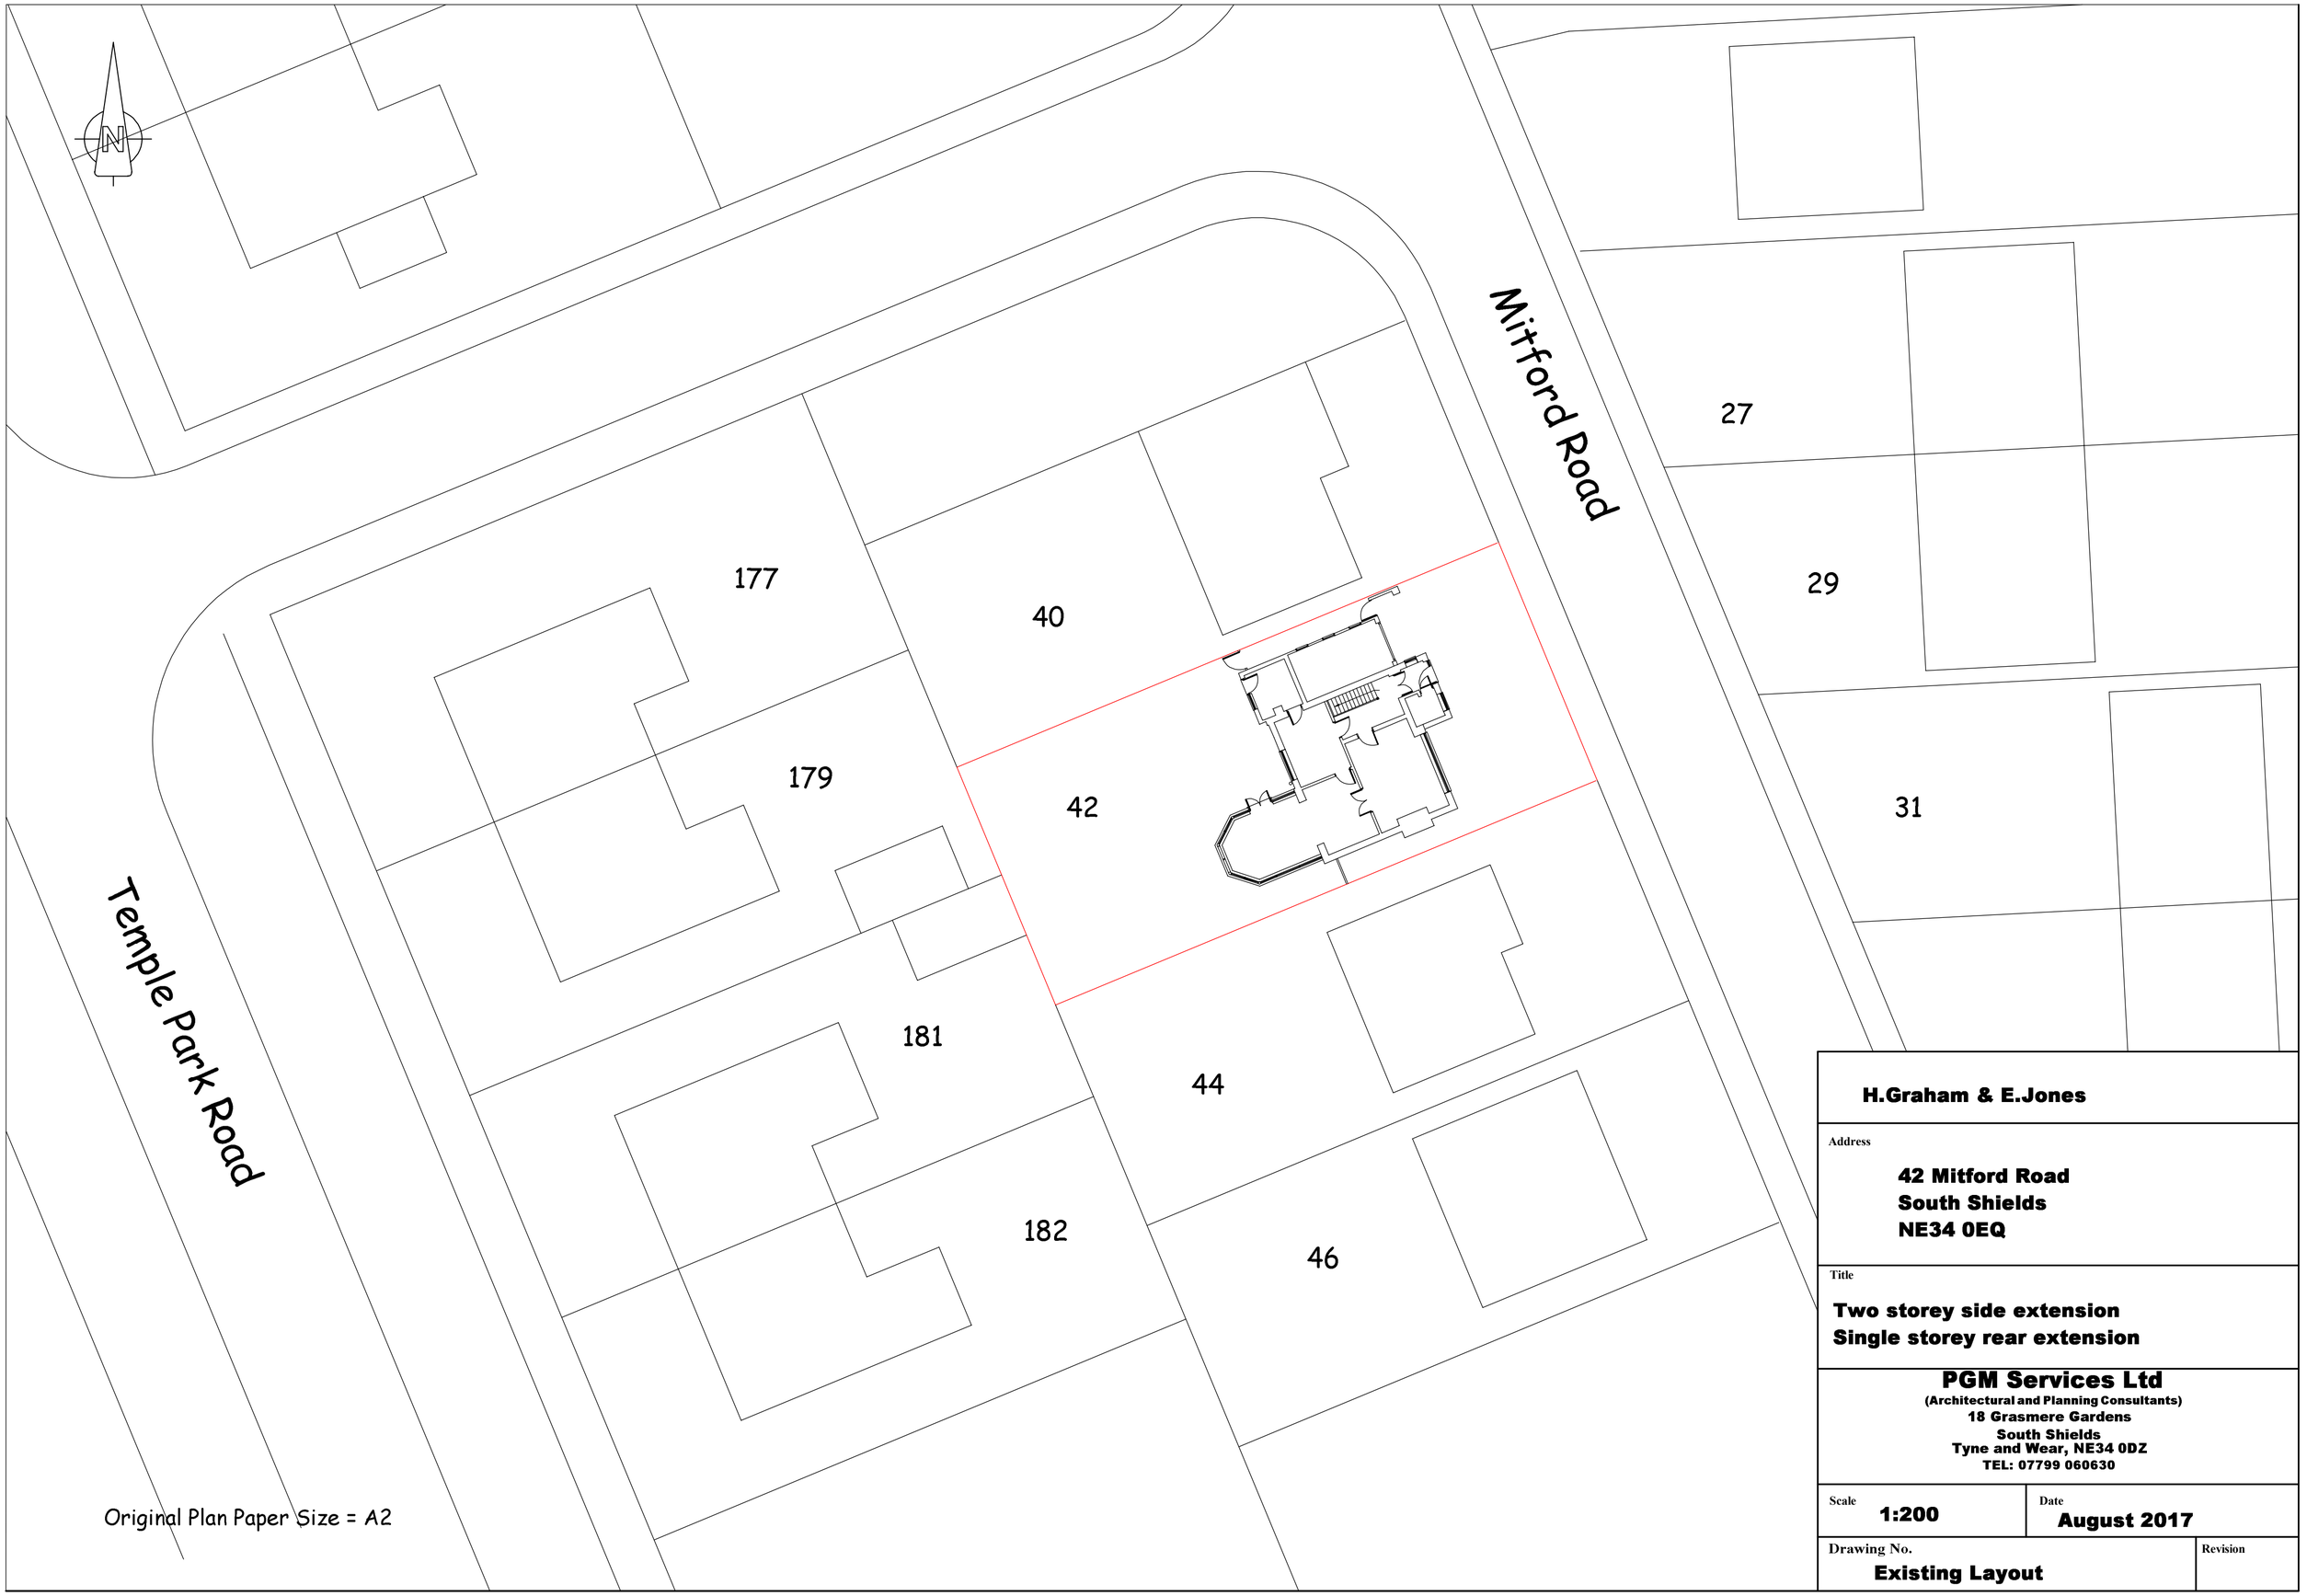


Original Plan Paper Size = A2

H.Graham & E.Jones

Address

42 Mitford Road
South Shields
NE34 0EQ

Title

Two storey side extension
Single storey rear extension

PGM Services Ltd
(Architectural and Planning Consultants)
18 Grasmere Gardens
South Shields
Tyne and Wear, NE34 0DZ
TEL: 07799 060630

Scale	Date
1:200	**August 2017**

Drawing No.	Revision
Existing Layout	