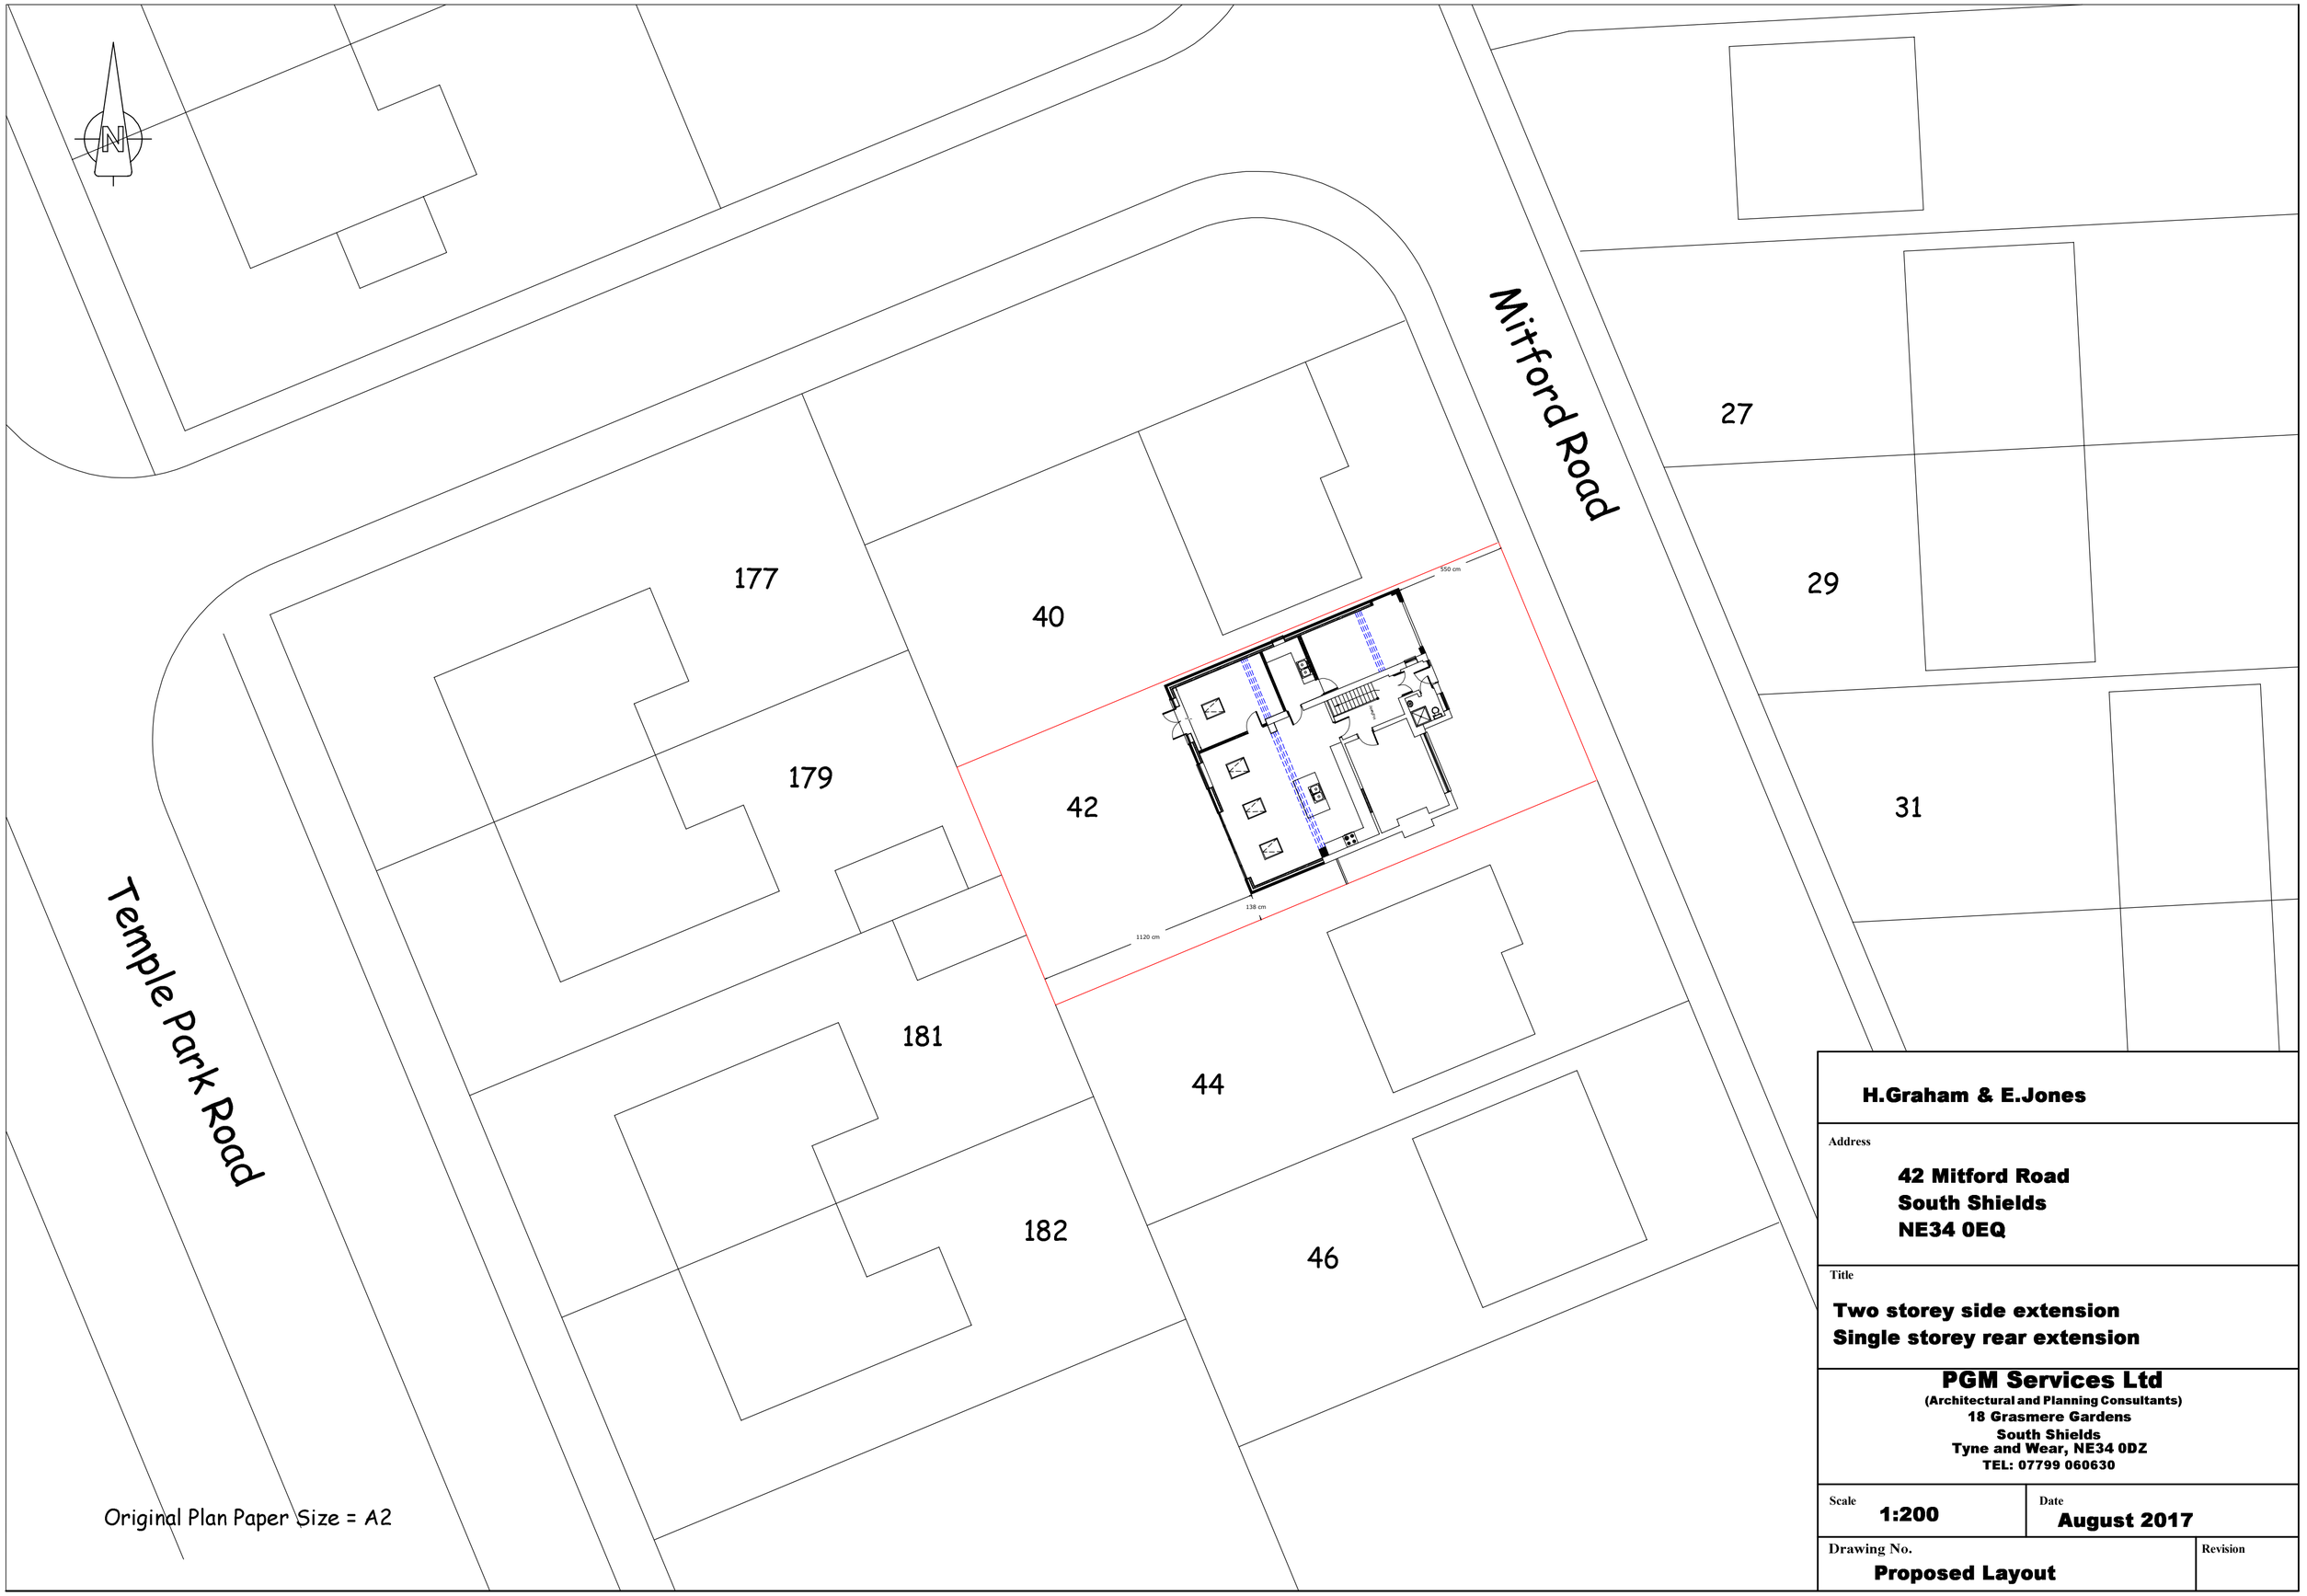



Original Plan Paper Size = A2

**H.Graham & E.Jones**

Address

**42 Mitford Road**
**South Shields**
**NE34 0EQ**

Title

**Two storey side extension**
**Single storey rear extension**

**PGM Services Ltd**
**(Architectural and Planning Consultants)**
**18 Grasmere Gardens**
**South Shields**
**Tyne and Wear, NE34 0DZ**
**TEL: 07799 060630**

| Scale | Date |
|---|---|
| **1:200** | **August 2017** |

| Drawing No. | Revision |
|---|---|
| **Proposed Layout** | |