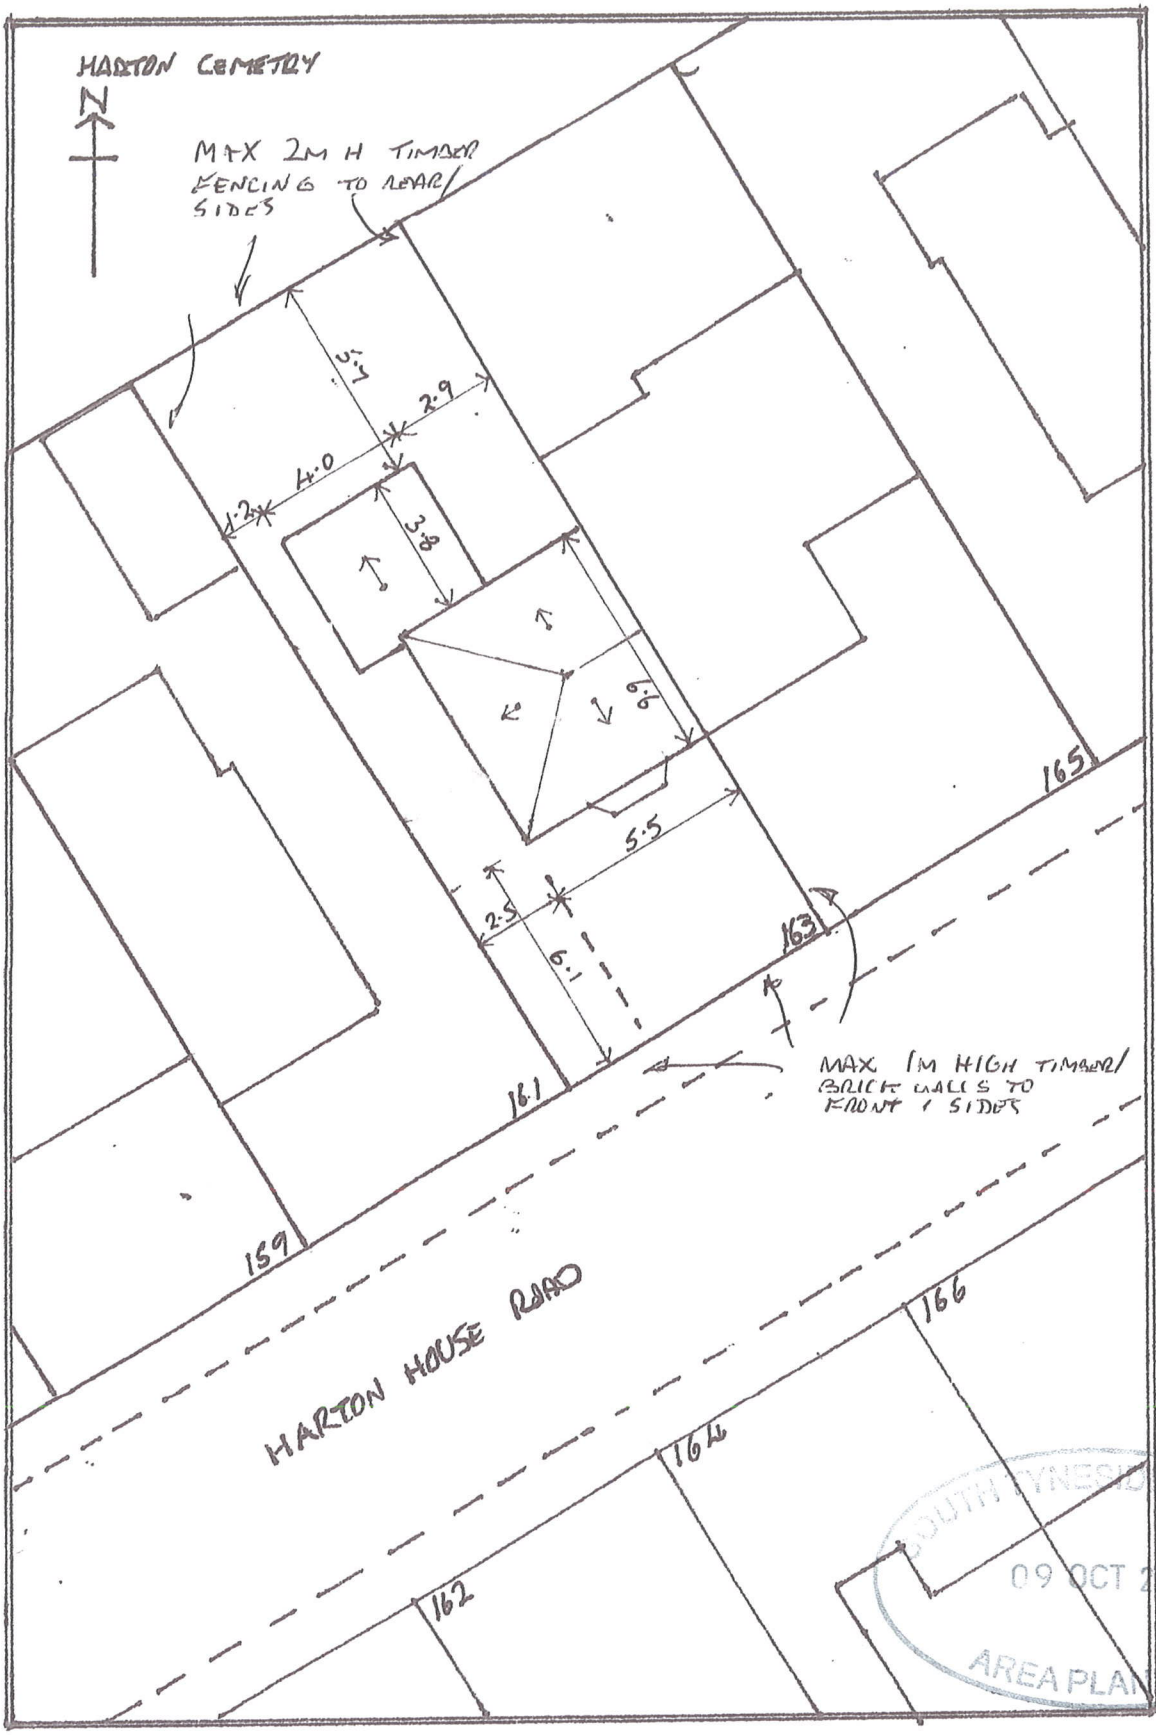


SOUTH TYNESIDE COUNCIL
09 OCT 2017
AREA PLANNING

Key → DOWN TO EAVES
FP → FLAT ROOF (DIRECTION OF FALL)

THERE WILL BE NO ALTERATIONS TO BOUNDARY WALLS/FENCES IN THIS APPLICATION

DRG NO 163/HHR/02
SCALE 1/200
DATE 03/10/2017

SITE CONTEXT PLAN FOR PROPOSAL AT 163 HARTON HOUSE ROAD SOUTH SHIELDS NE34 6EA

EXISTING

ST0967/17 HFUL