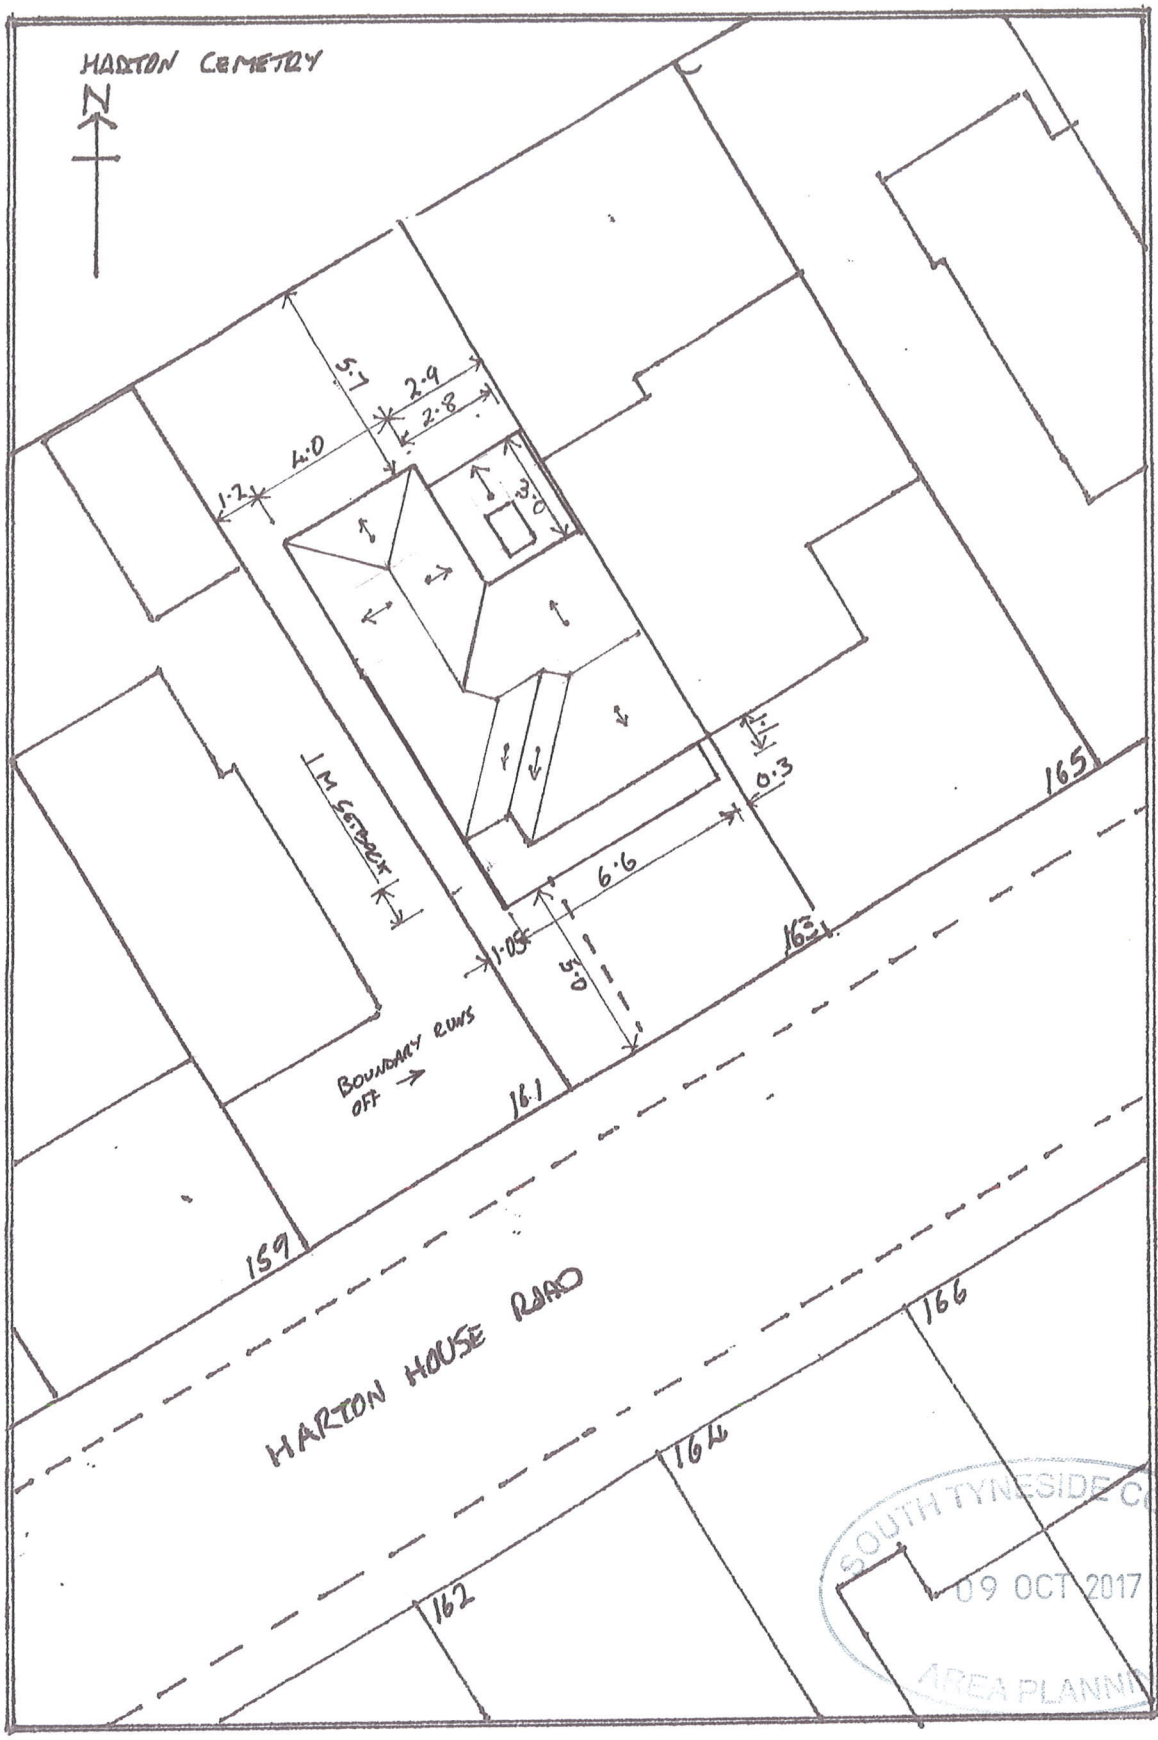


SOUTH TYNESIDE COUNCIL
09 OCT 2017
AREA PLANNING

KEY → DOWN TO EAVES
FP → FLAT ROOF (DIRECTION OF FALL)

DRG NO 163/HHR/03
SCALE 1/200
DATE 03/10/2017

SITE CONTEXT PLAN FOR PROPOSAL AT
163 HARTON HOUSE ROAD
SOUTH SHIELDS NE34 6EA

PROPOSED

ST0967/17 HFUL