
EAST VIEW

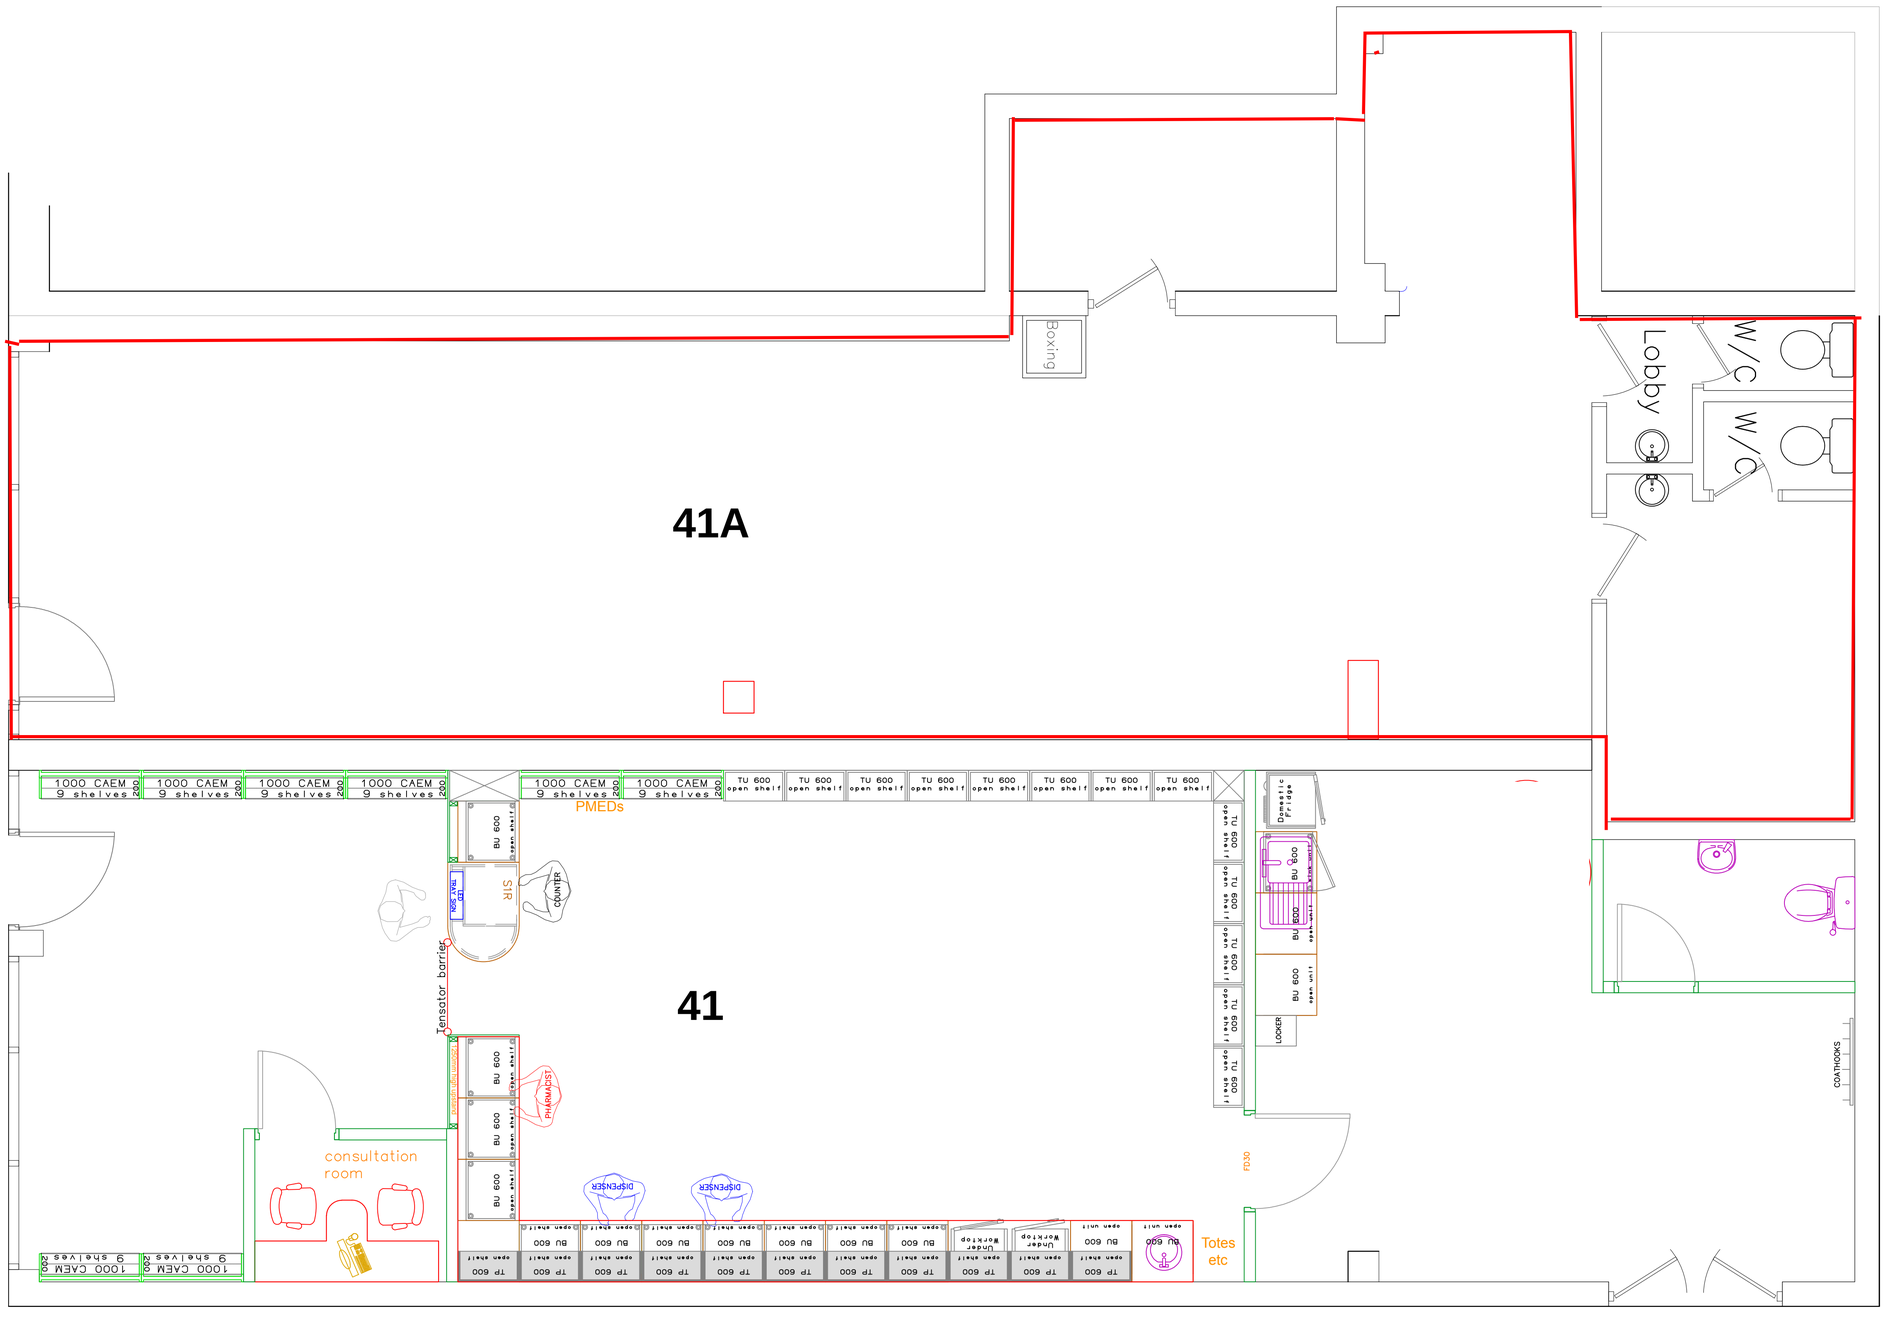

General Notes

No.	Revision/Issue	Date

Project Name and Address

41 East View
Boldon Colliery

Scale 1:50

Sheet 1