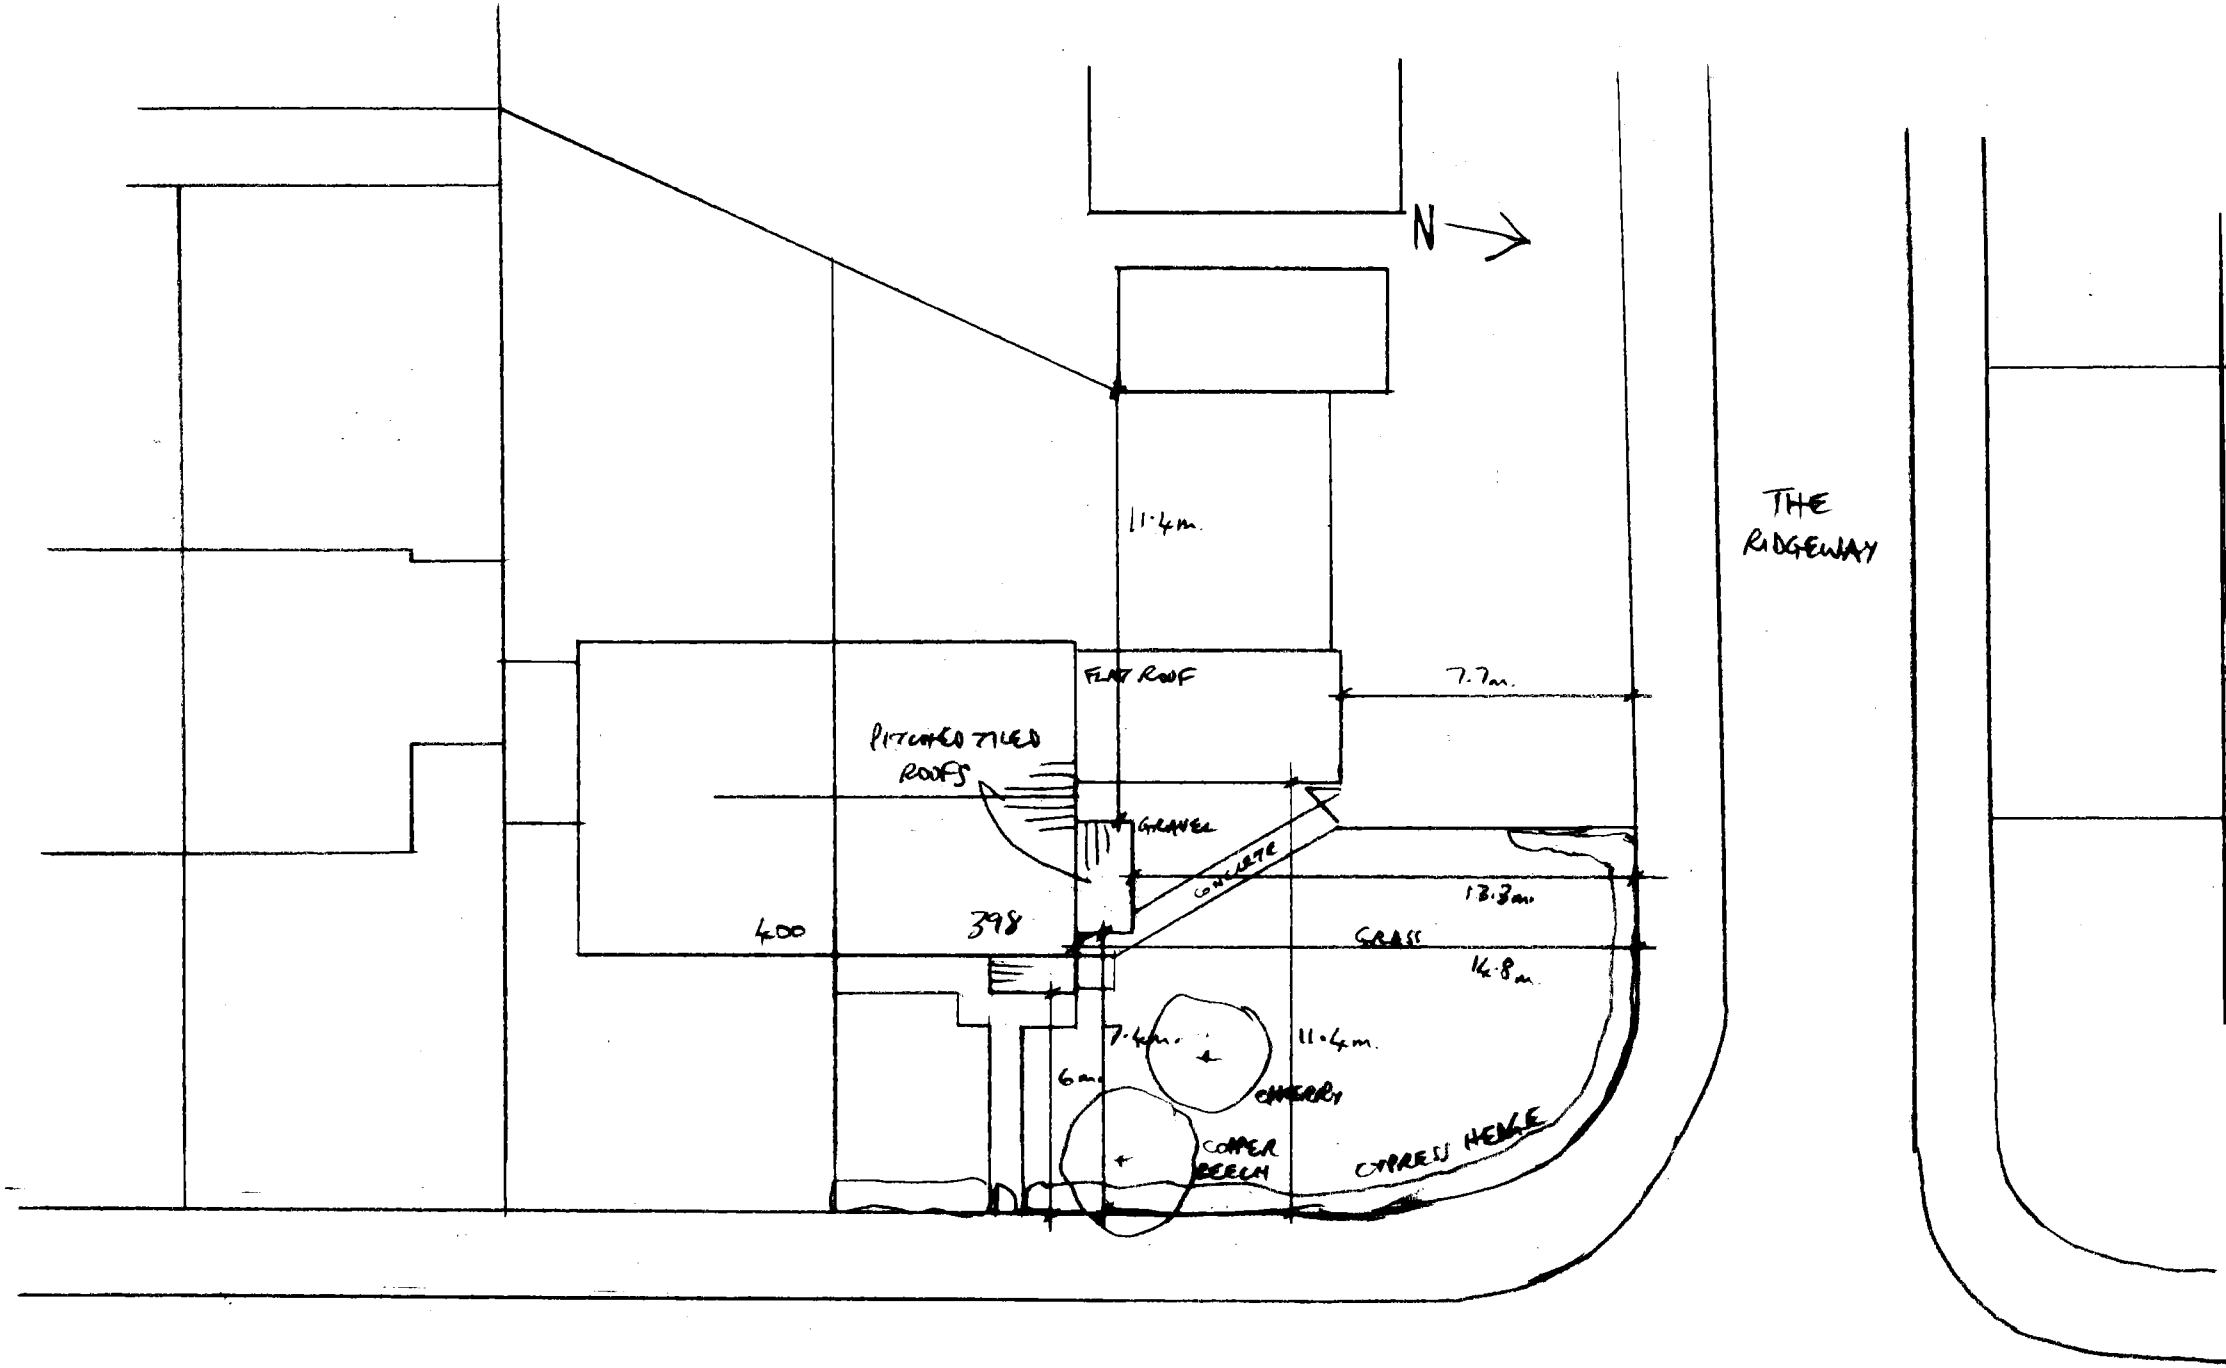


SUNDERLAND ROAD

398 SUNDERLAND ROAD, S. SHIELDS
1:200 SITE/ ROOF PLAN – PROPOSED