


EXISTING SIDE 1:100

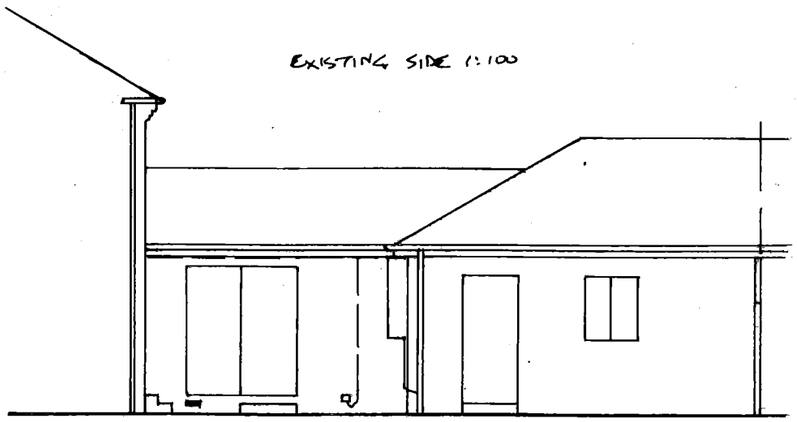


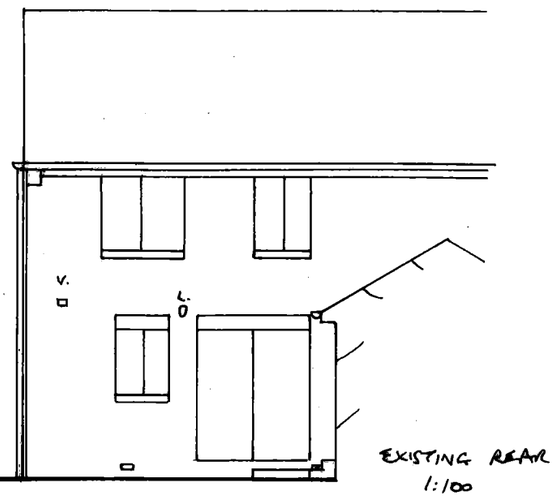

EXISTING REAR
1:100

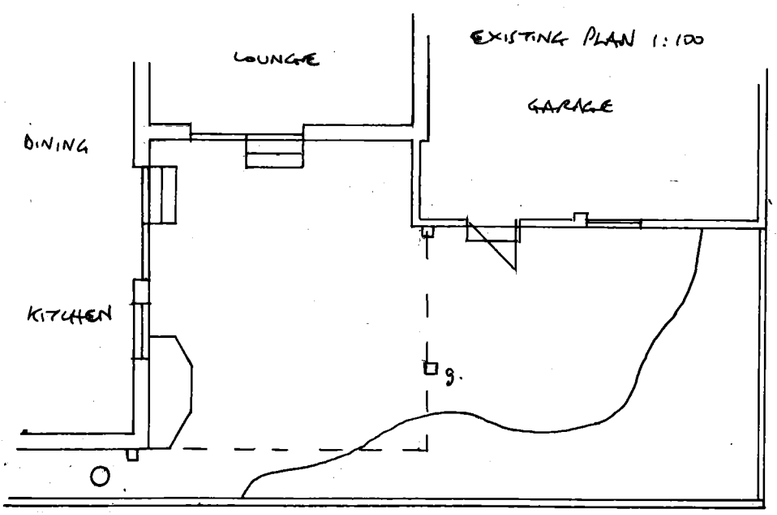


EXISTING PLAN 1:100

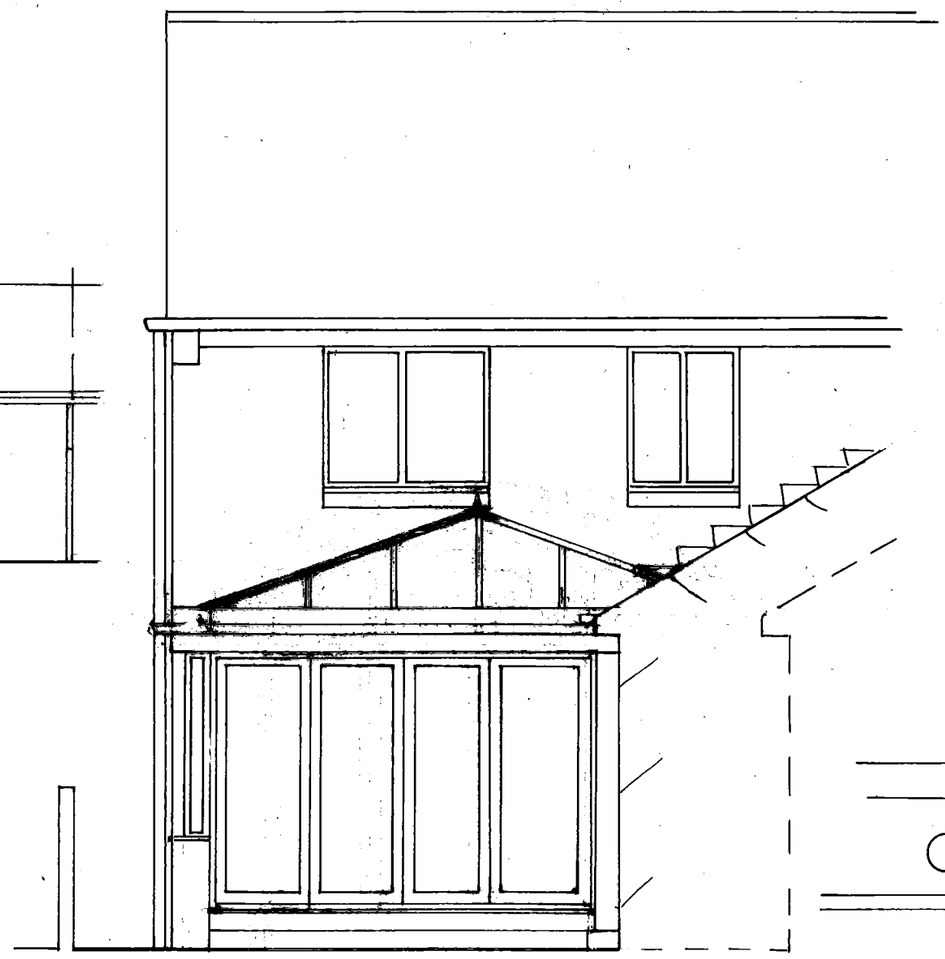

PROPOSED REAR 1:50

PROPOSED PLAN 1:50

PROPOSED EXTENSION TO 40 PARKSHIEL, S.SHIELDS
FOR MR. DONALDSON **DRG NO 1**

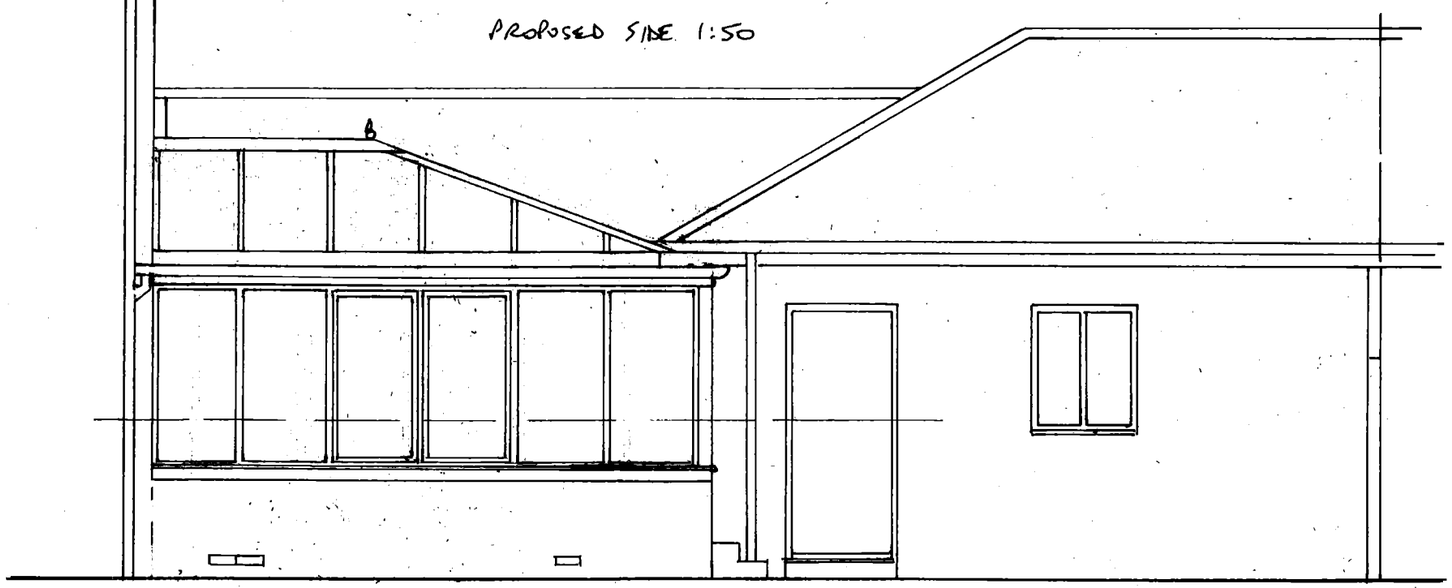

PROPOSED SIDE 1:50