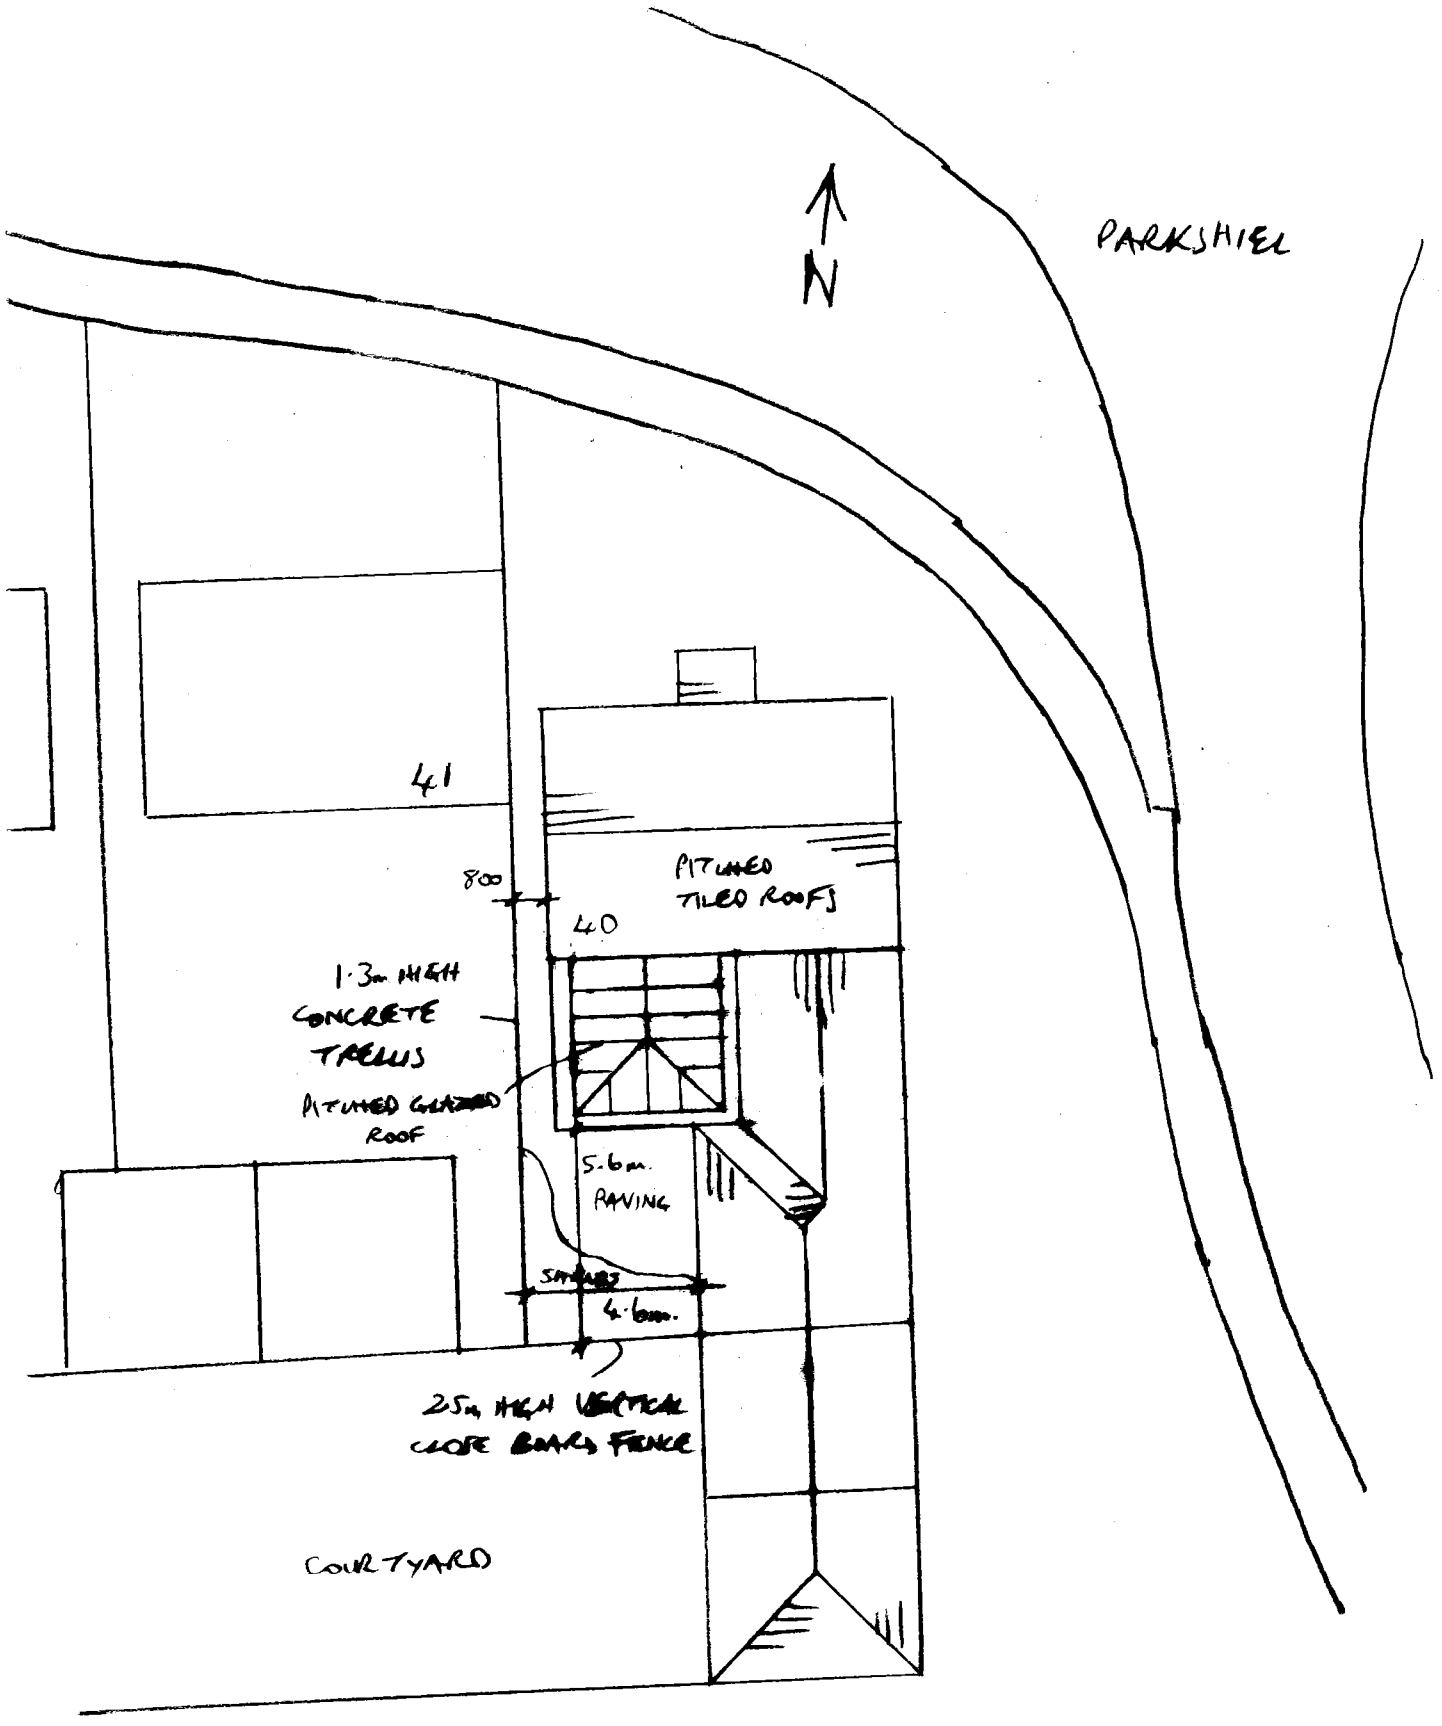


40 PARKSHIEL, S. SHIELDS
1:200 SITE / ROOF PLAN
PROPOSED