

Rev	Revision note	Date
A	ST/1133/17 Application title amended.	10.12.1

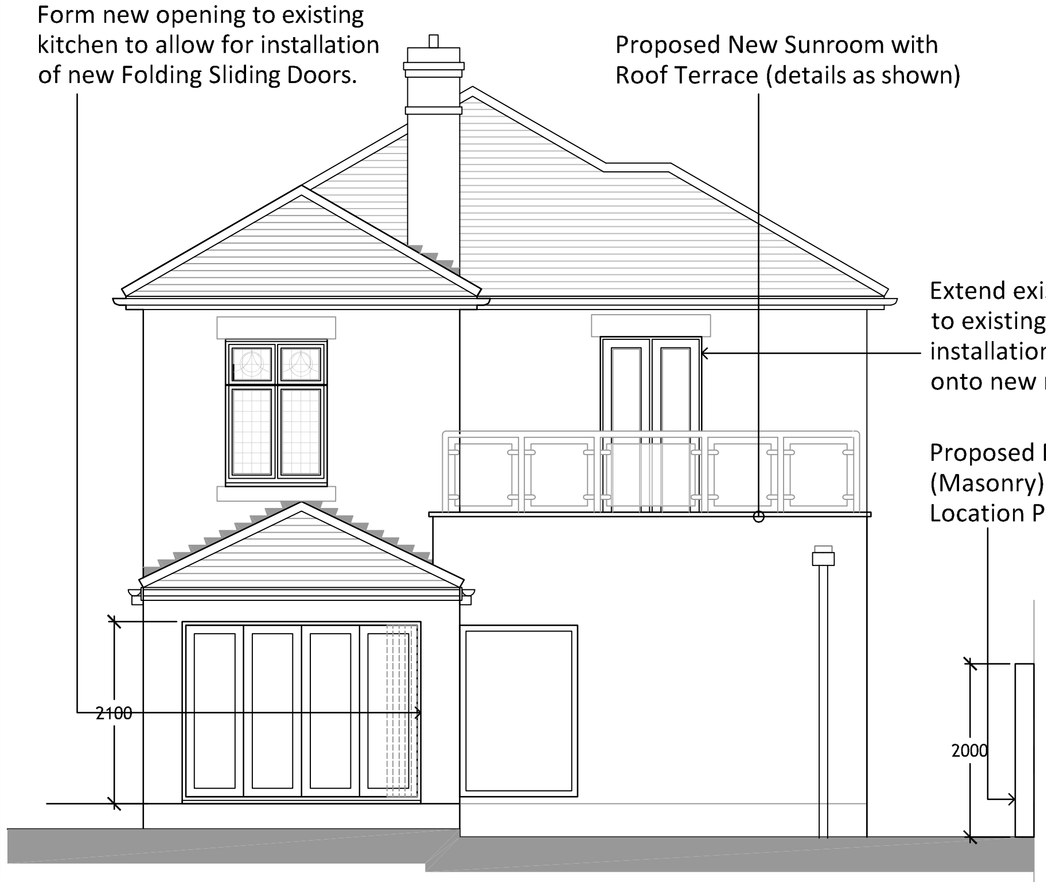


Proposed Rear Elevation




Proposed Side Elevation

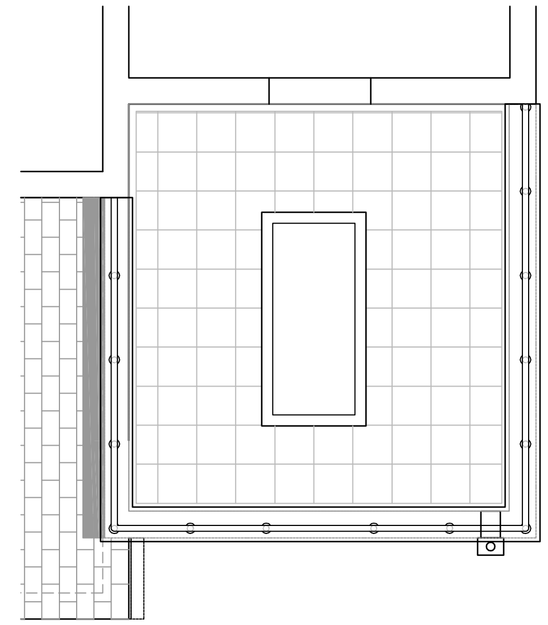


Proposed Sun Room Roof Plan

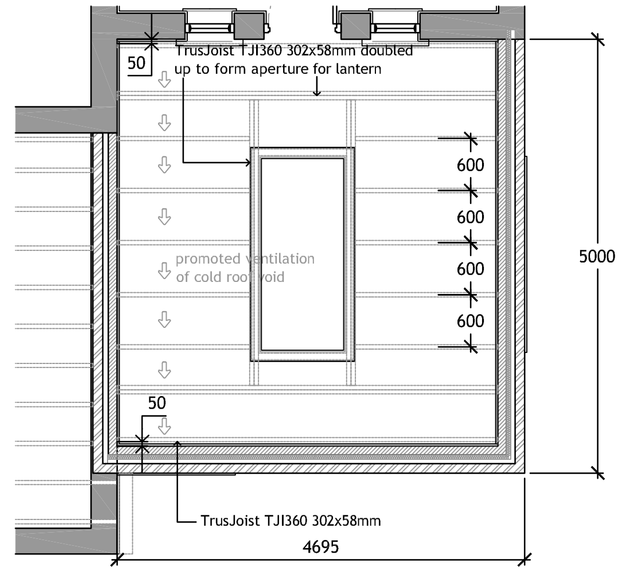


Proposed Sun Room Roof Layout

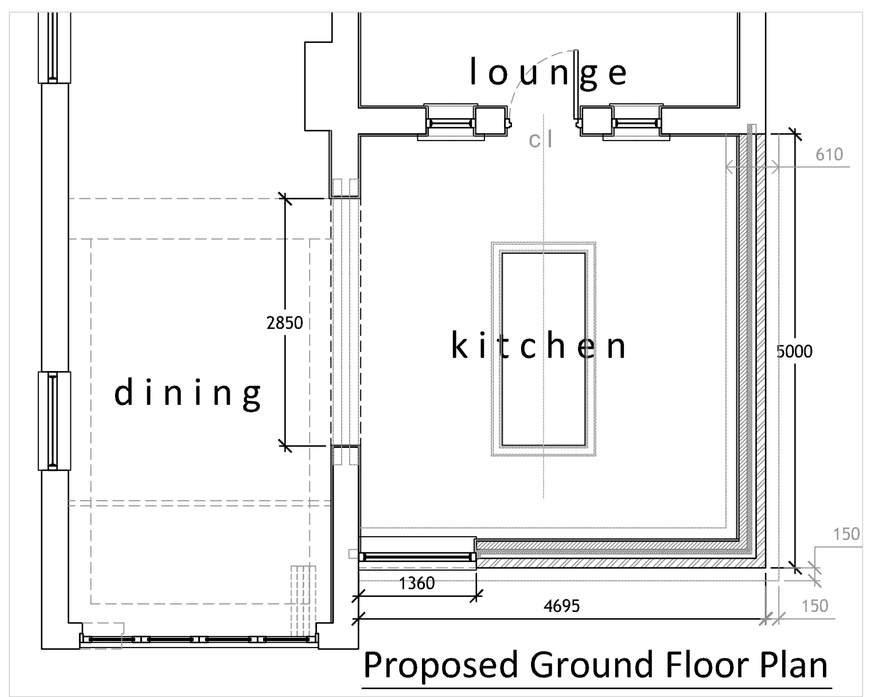


Proposed Ground Floor Plan

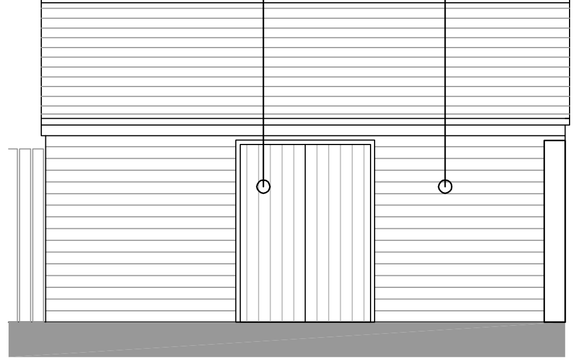


Proposed Side Elevation

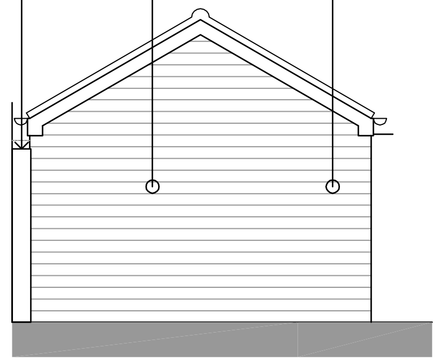

Proposed (Garage) Rear Elevation

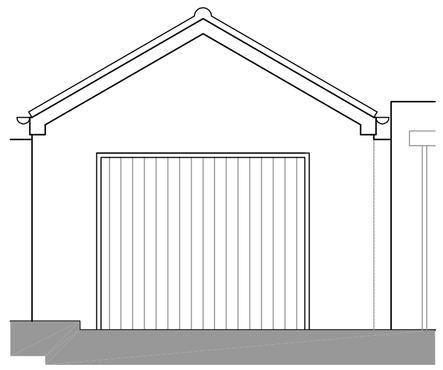

Proposed (Garage) Front Elevation - NO CHANGE PROPOSED

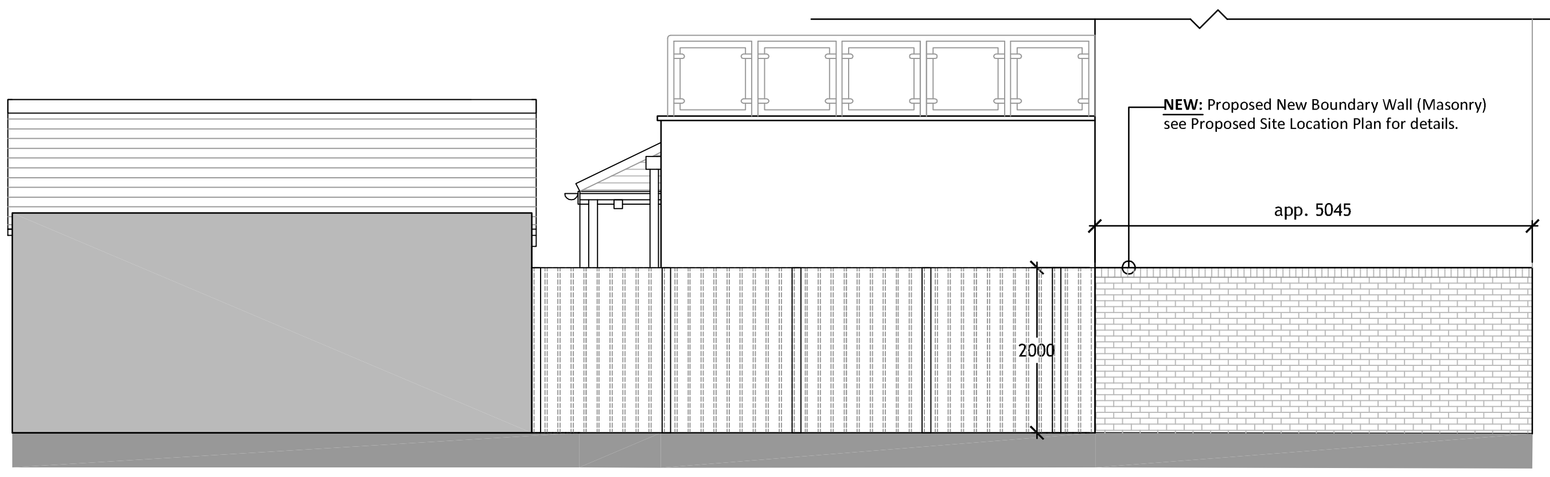

Proposed Side (Boundary Wall & Sunroom) Elevation (view from 34)

Proposed Material Changes to Garage (ST/0823/14/FUL)

Client:	Client Email:	Tel:	Date:	Scale:
Mr & Mrs K Davis	kevin_davis15@msn.com	07961051247	20.03.13	1:50

Address:
Application Address -
32 Moore Avenue, South Shields,
Tyne & Wear, NE34 6AA

Replace existing rear sun room with a larger kitchen extension. Patio doors from rear bedroom to provide r terrace onto the roof of the proposed kitchen extension. Horizontal cedar cladding to the walls of the east detached garage. Erection of a 1.8m high brick boundary wall to side with no. 34 Moore Avenue.

Proposed Plans & Elevations

Rev: 02A