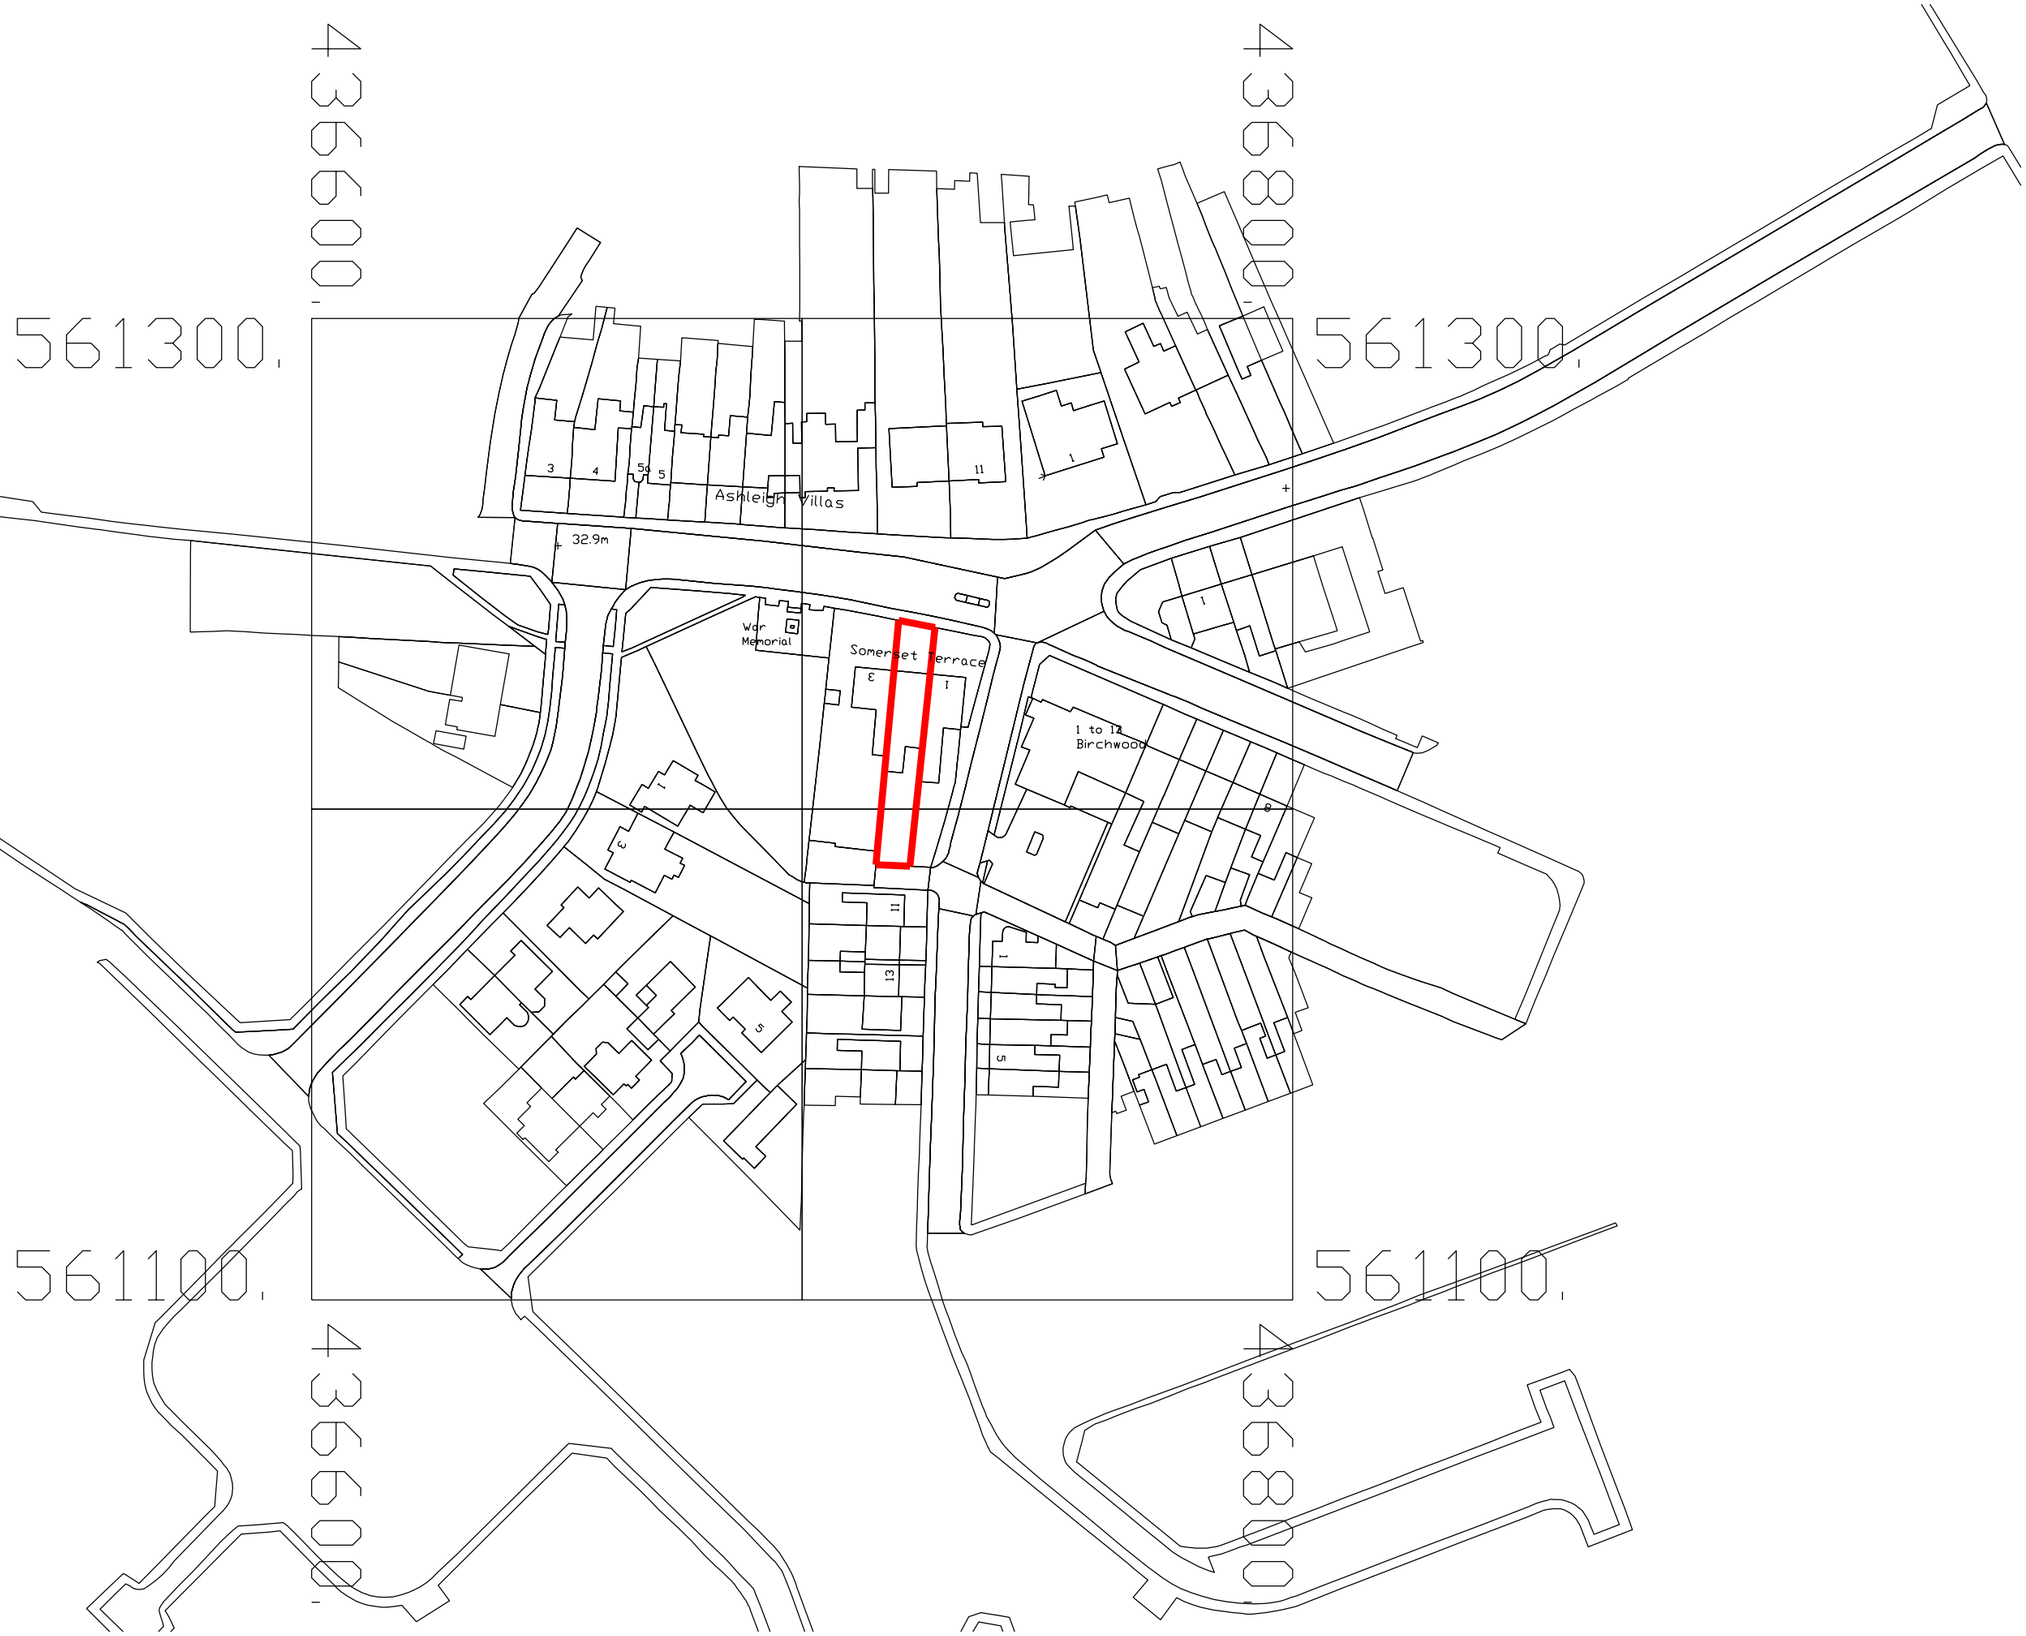

SITE LOCATION PLAN 1:1250

REVISION DATE / DESCRIPTION

REVISION

NORTH

STAGE: PLANNING

PROJECT

2 SOMERSET TERRACE
EAST BOLDON
NE36 0TE

DRAWING

SITE LOCATION PLAN

PROJECT NO.	DRAWING NO.	REVISION
DK-060	AL-00	

DATE	SCALES	DRAWN BY
07.11.2017	1:1250@A1	D.K.

dk
DK Architectural Services Ltd
MCIAT Chartered Architectural Technologist

DK Architectural Services Ltd
Registered in England & Wales
Company number: 9326563
9 Struan Terrace
East Boldon
Tyne & Wear
NE36 0EA

T: 0191 5368373
E:dene@deneking.co.uk
W: www.deneking.co.uk

CIAT
Registered Practice

THIS DRAWING IS COPYRIGHT OF DKAS Ltd

DO NOT SCALE DIMENSIONS FROM PRINT