
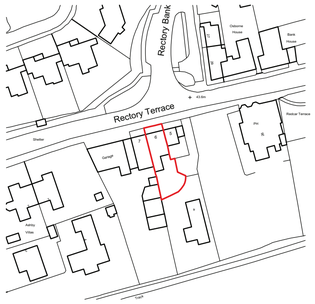


20 0 20 40 60 80 100

01/P01 Location Plan 1:1250 at A1 or 1:2500 at A3

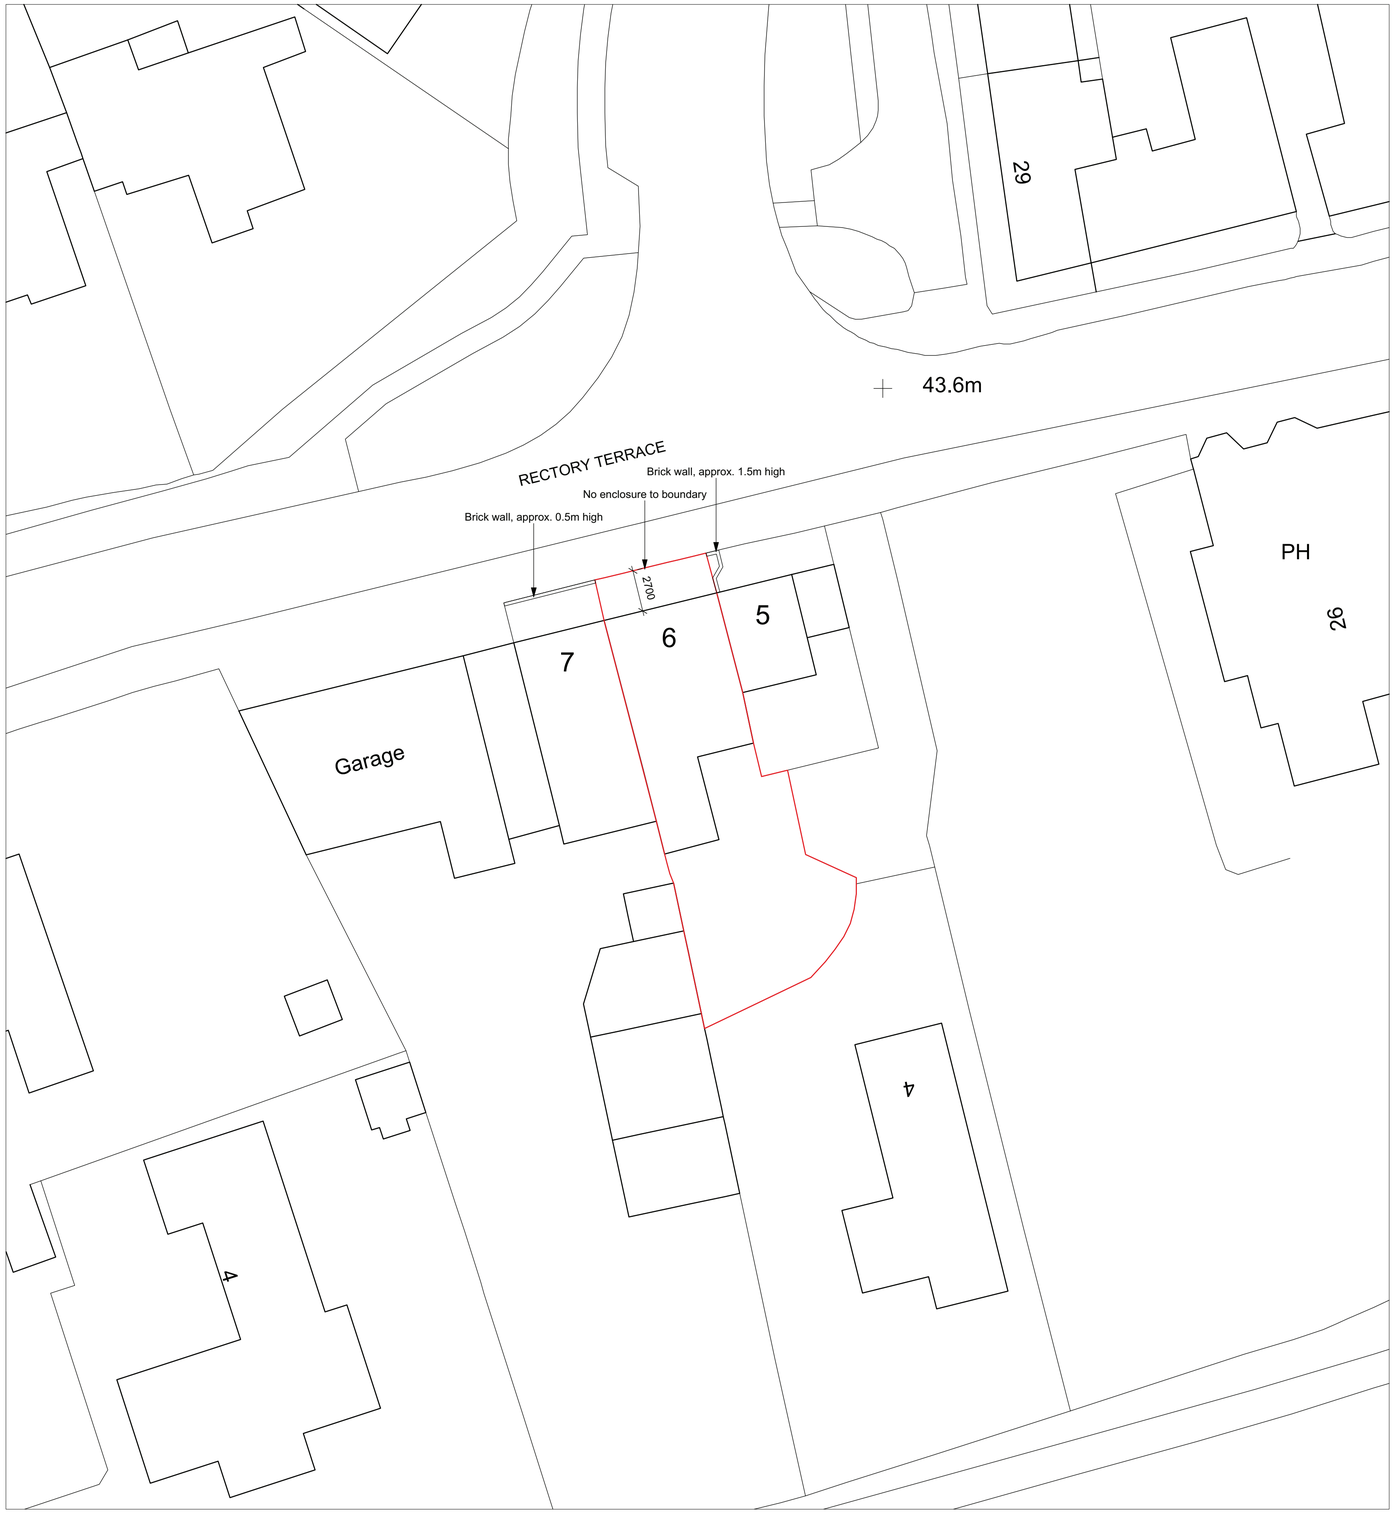

0 10 20 30 40

02/P01 Existing / Proposed Site Plan 1:200 at A1 or 1:400 at A3

Notes

© Copyright Reserved Jonathan Mole

Key

N

0 1 2 3 4 5 6 7 8 M

PLANNING

Revisions

JONATHAN MOLE ARCHITECTS
Design Works, Gateshead, NE10 0JP
(0191) 481 3191
www.jonathanmolearchitects.com
info@jonathanmolearchitects.com

Client
Mr Simon Hurrell

Project
6 Rectory Terrace, West Boldon, NE36 0QB

Drawing
November 2017

Date
Location Plan and Site Plan

Scale
As Indicated

Drawn by
JM

Ref.
1728/P01