
SOUTH TYNESIDE COUNCIL
19 DEC 2017
AREA PLANNING

Dec 2017 Proposed Garden Shed
1:1250 32A Sunniside Lane
#010 Location Plan

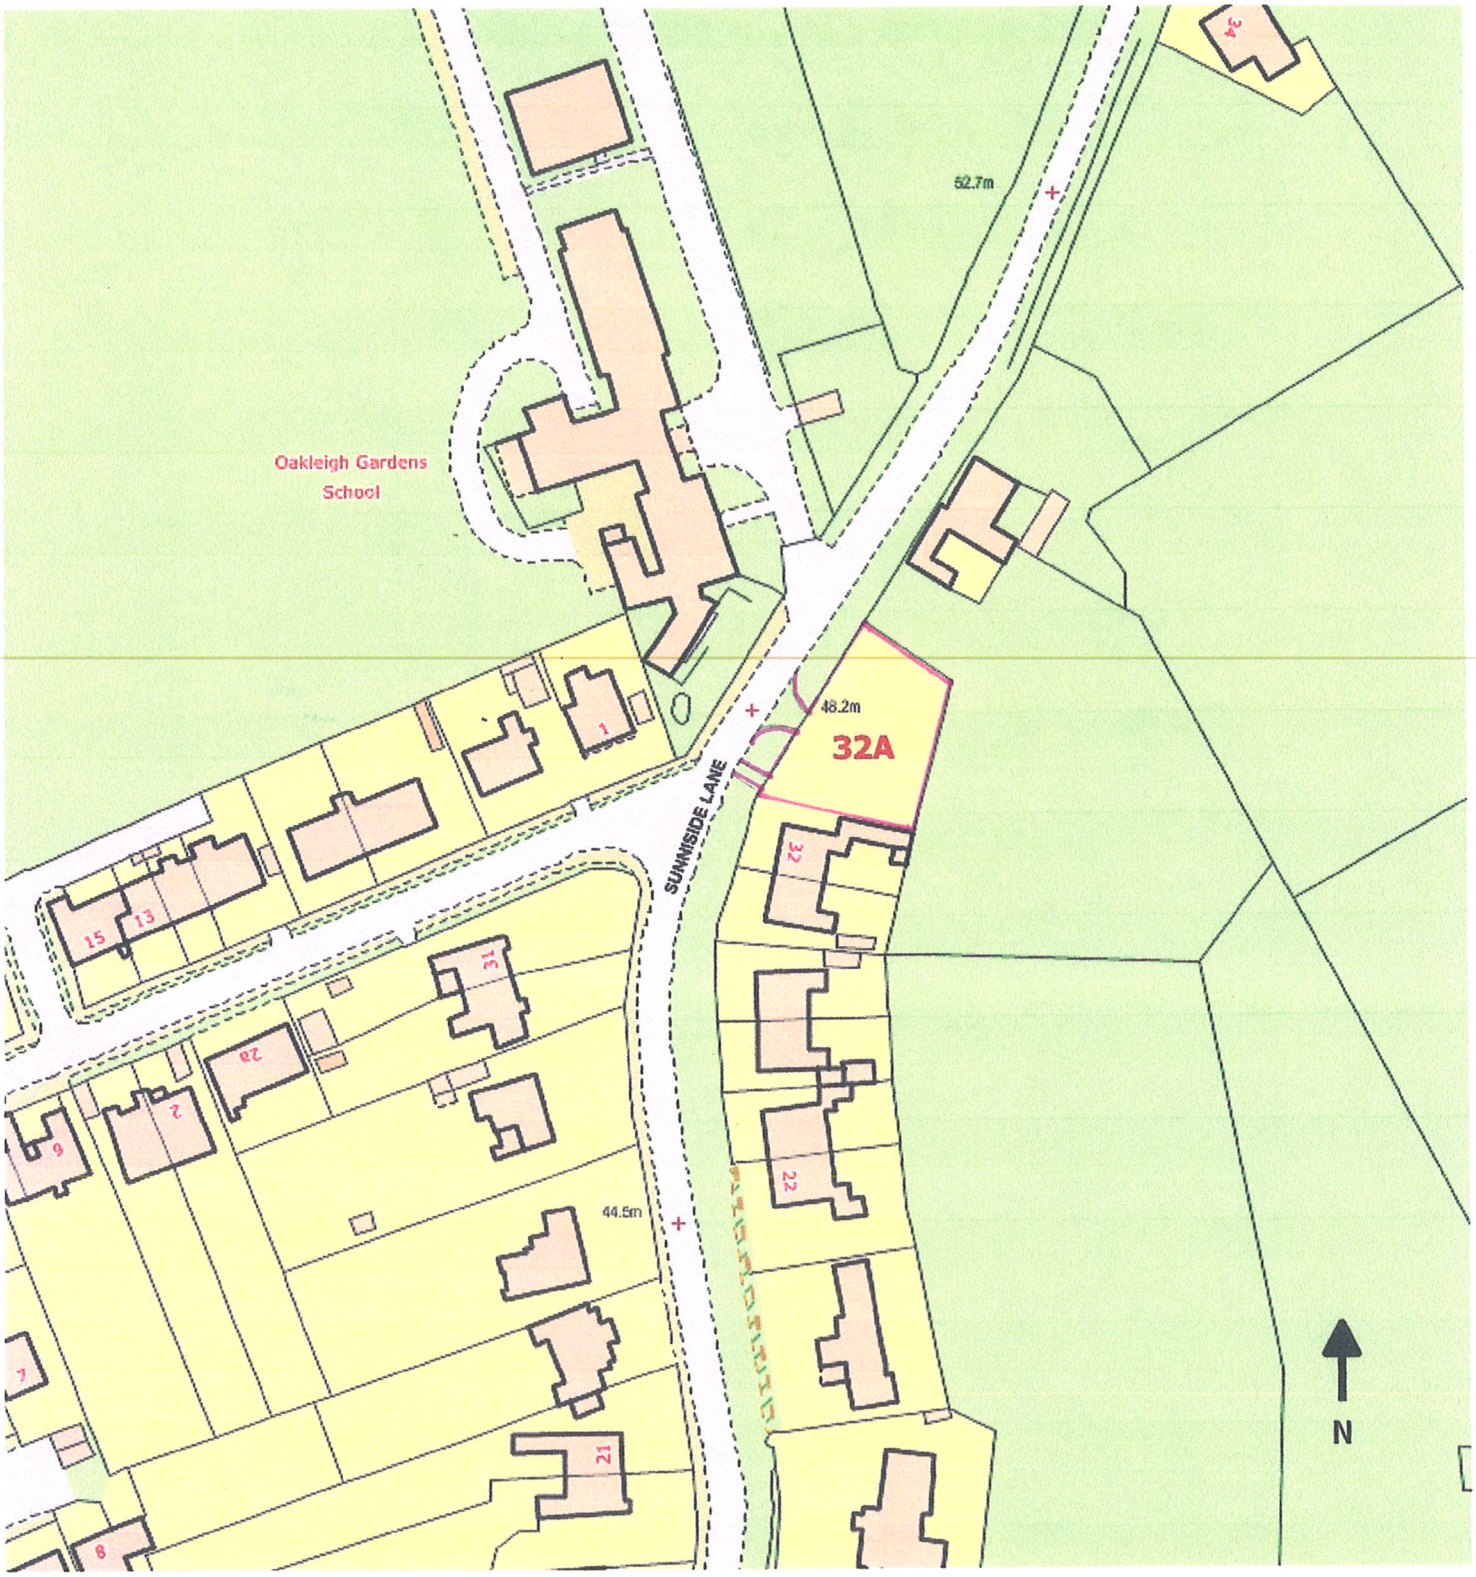


Copyright Ordnance Survey

Scale 1:1,250