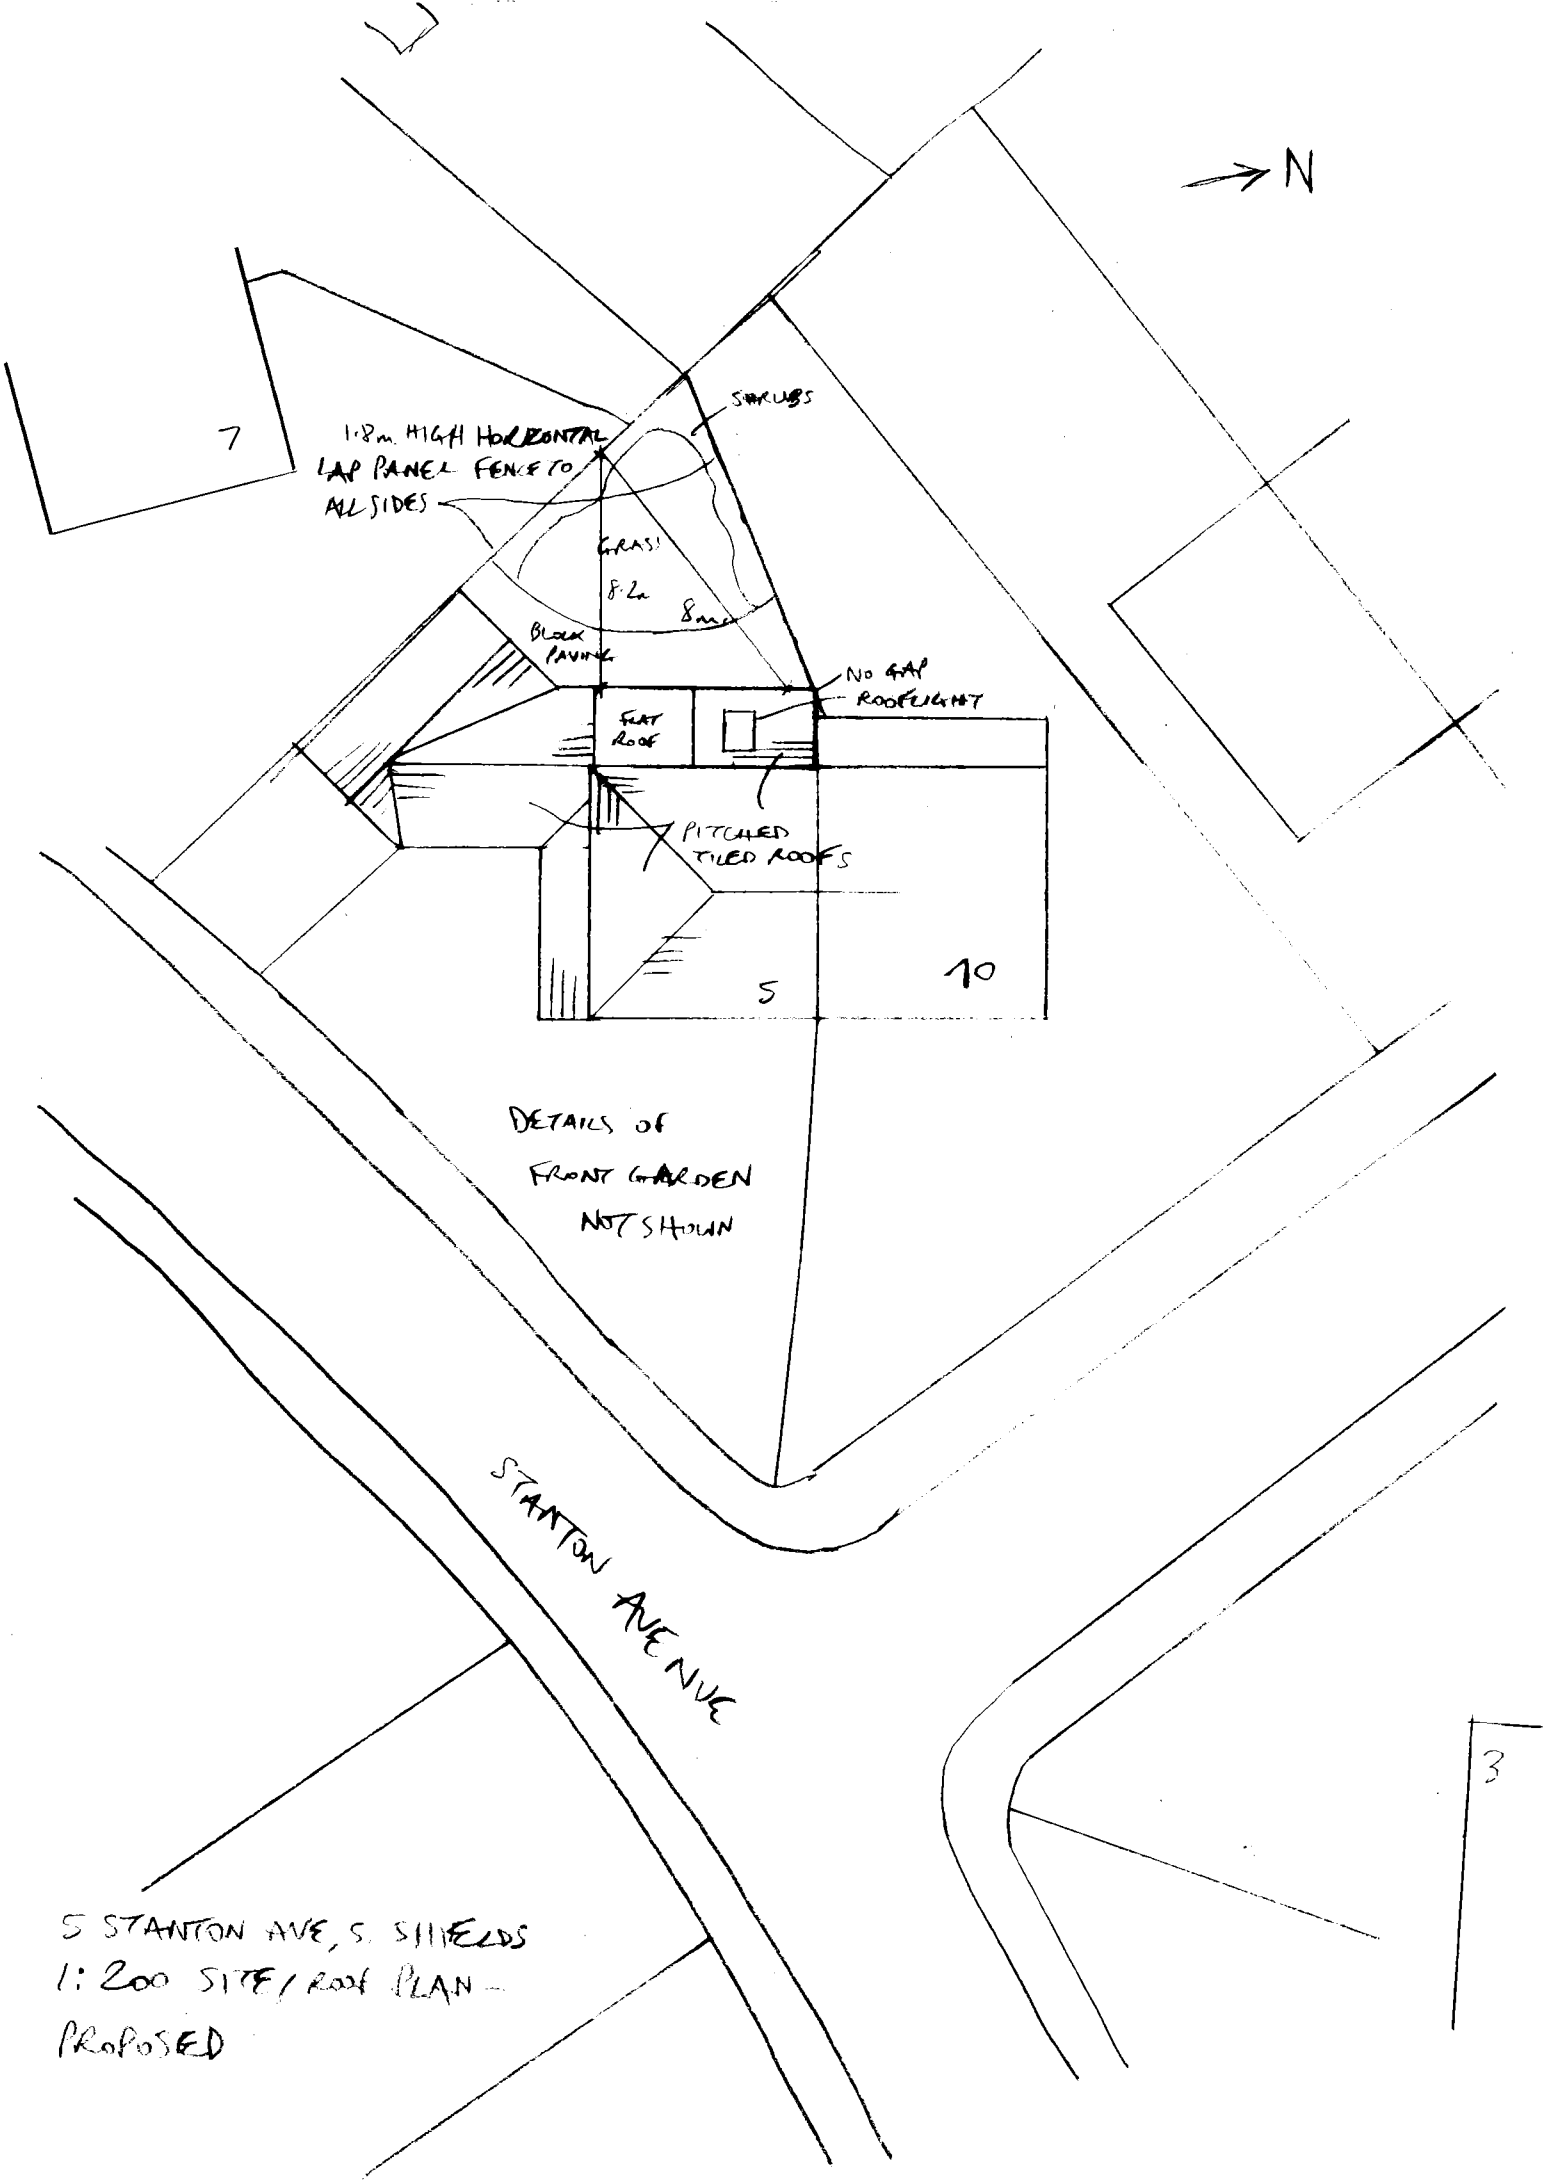


5 STANTON AVE, S. SHIELDS
1:200 SITE/ROOF PLAN -
PROPOSED