
197 SUNDERLAND ROAD S SHIELDS

1:200 SITE/ROOF PLAN -

ST11887/17 HFUL

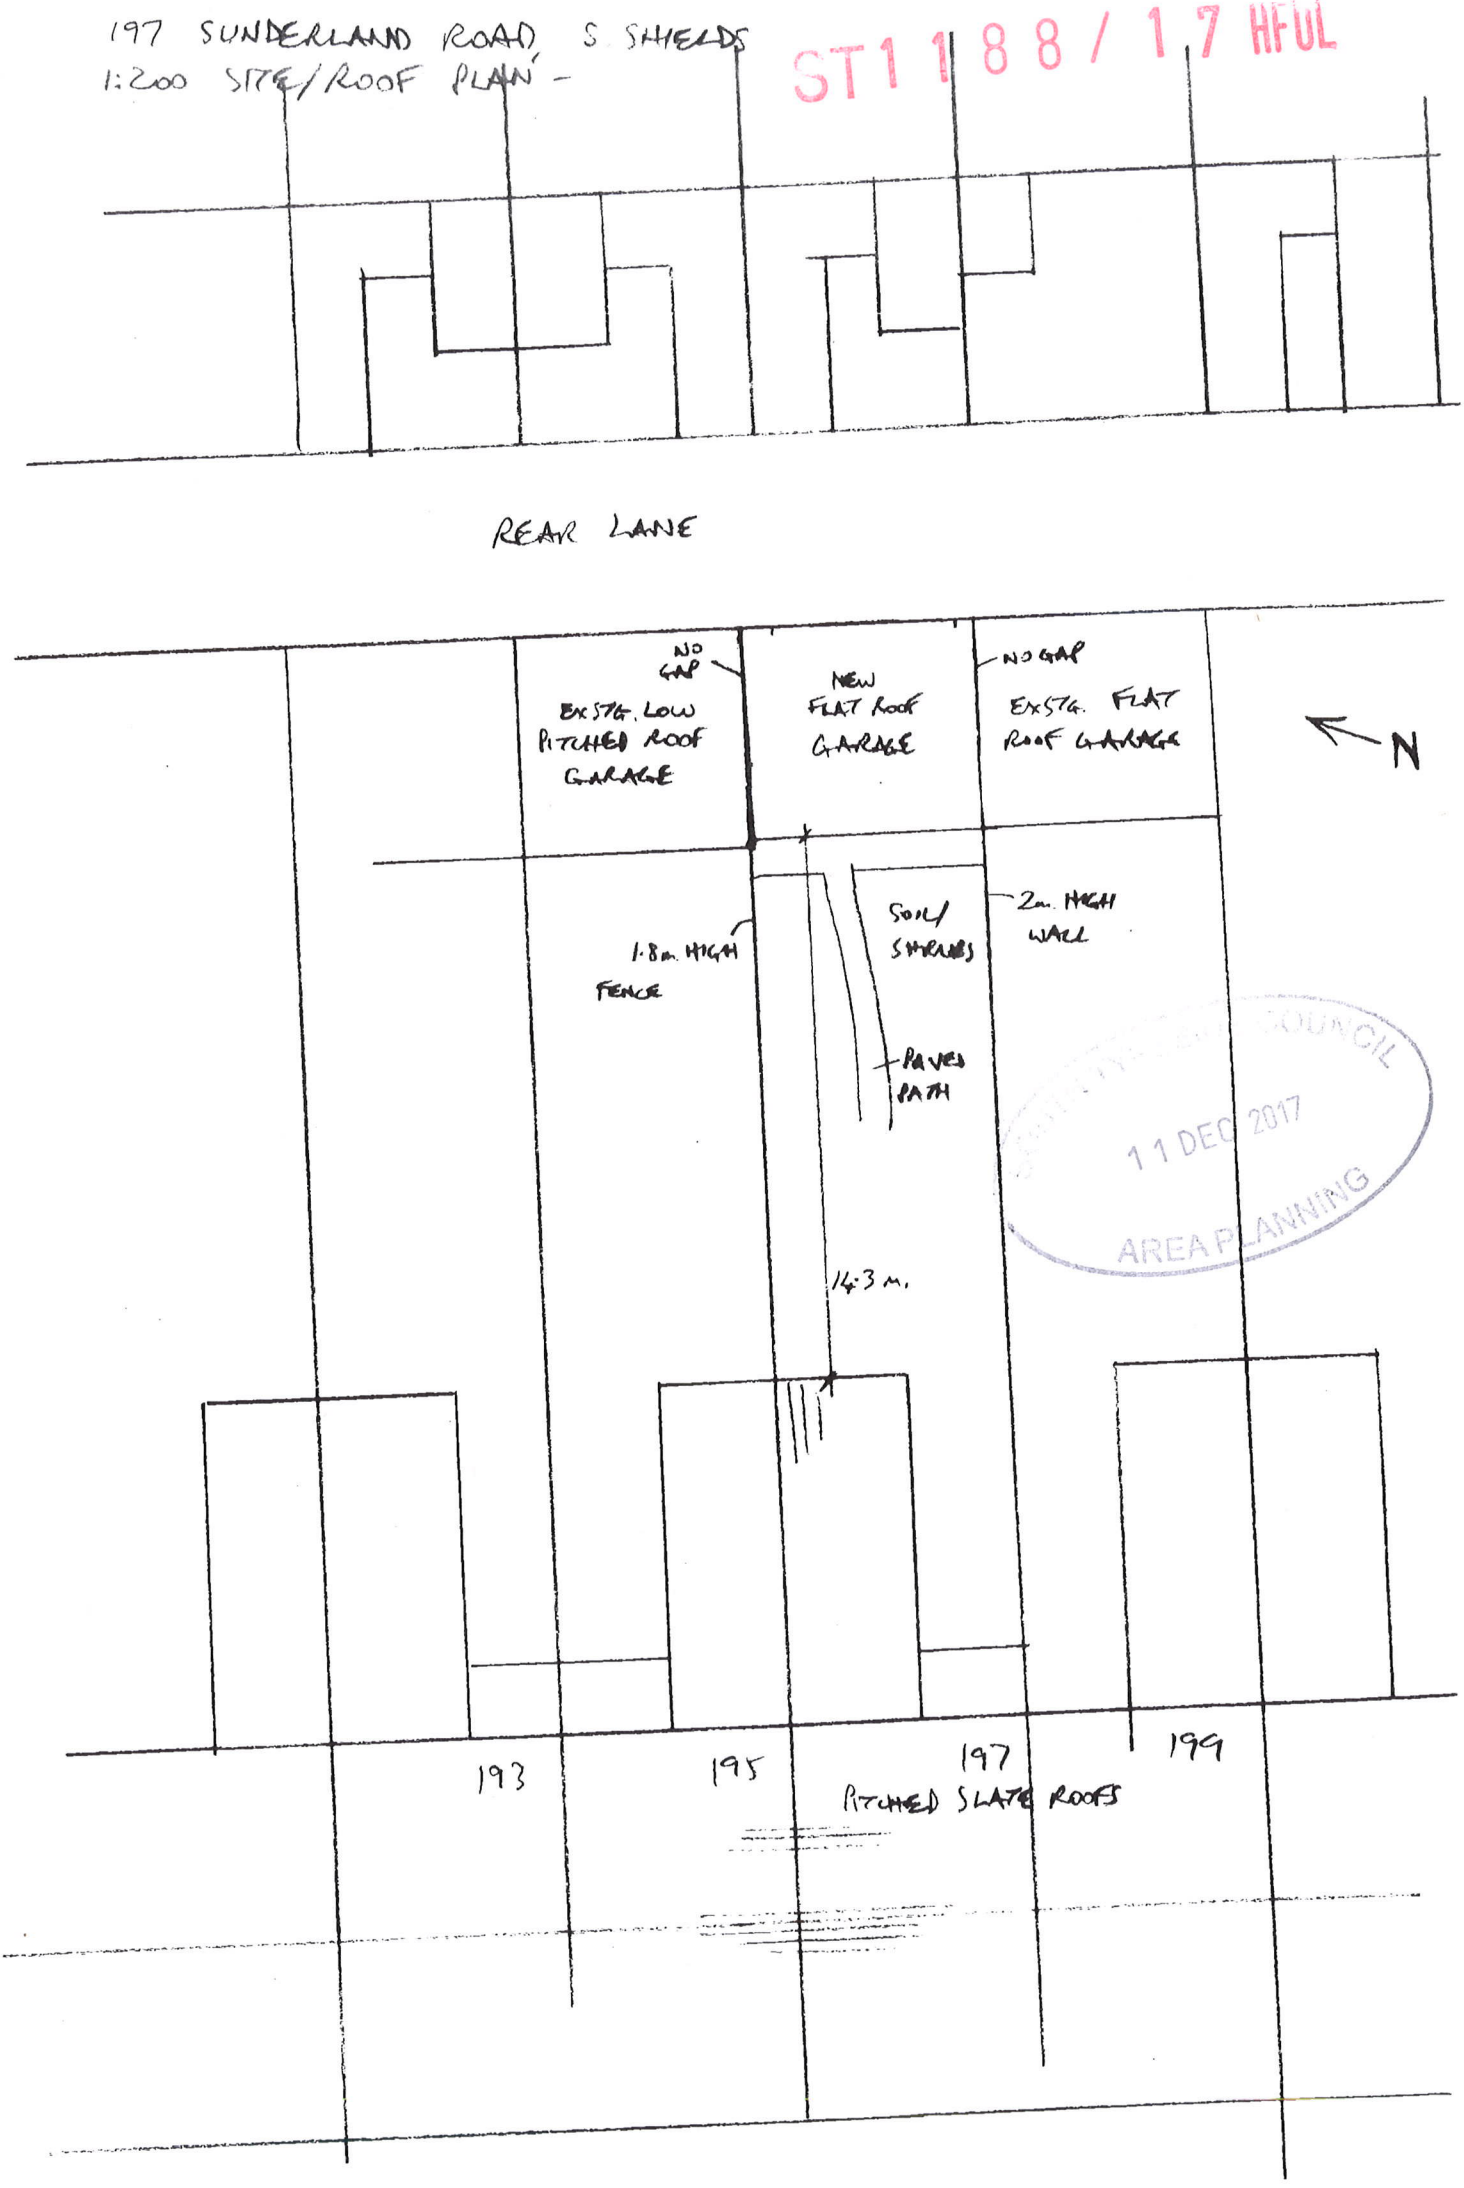

COUNCIL
11 DEC 2017
AREA PLANNING