


CANOPY PLAN 1:40 @A1

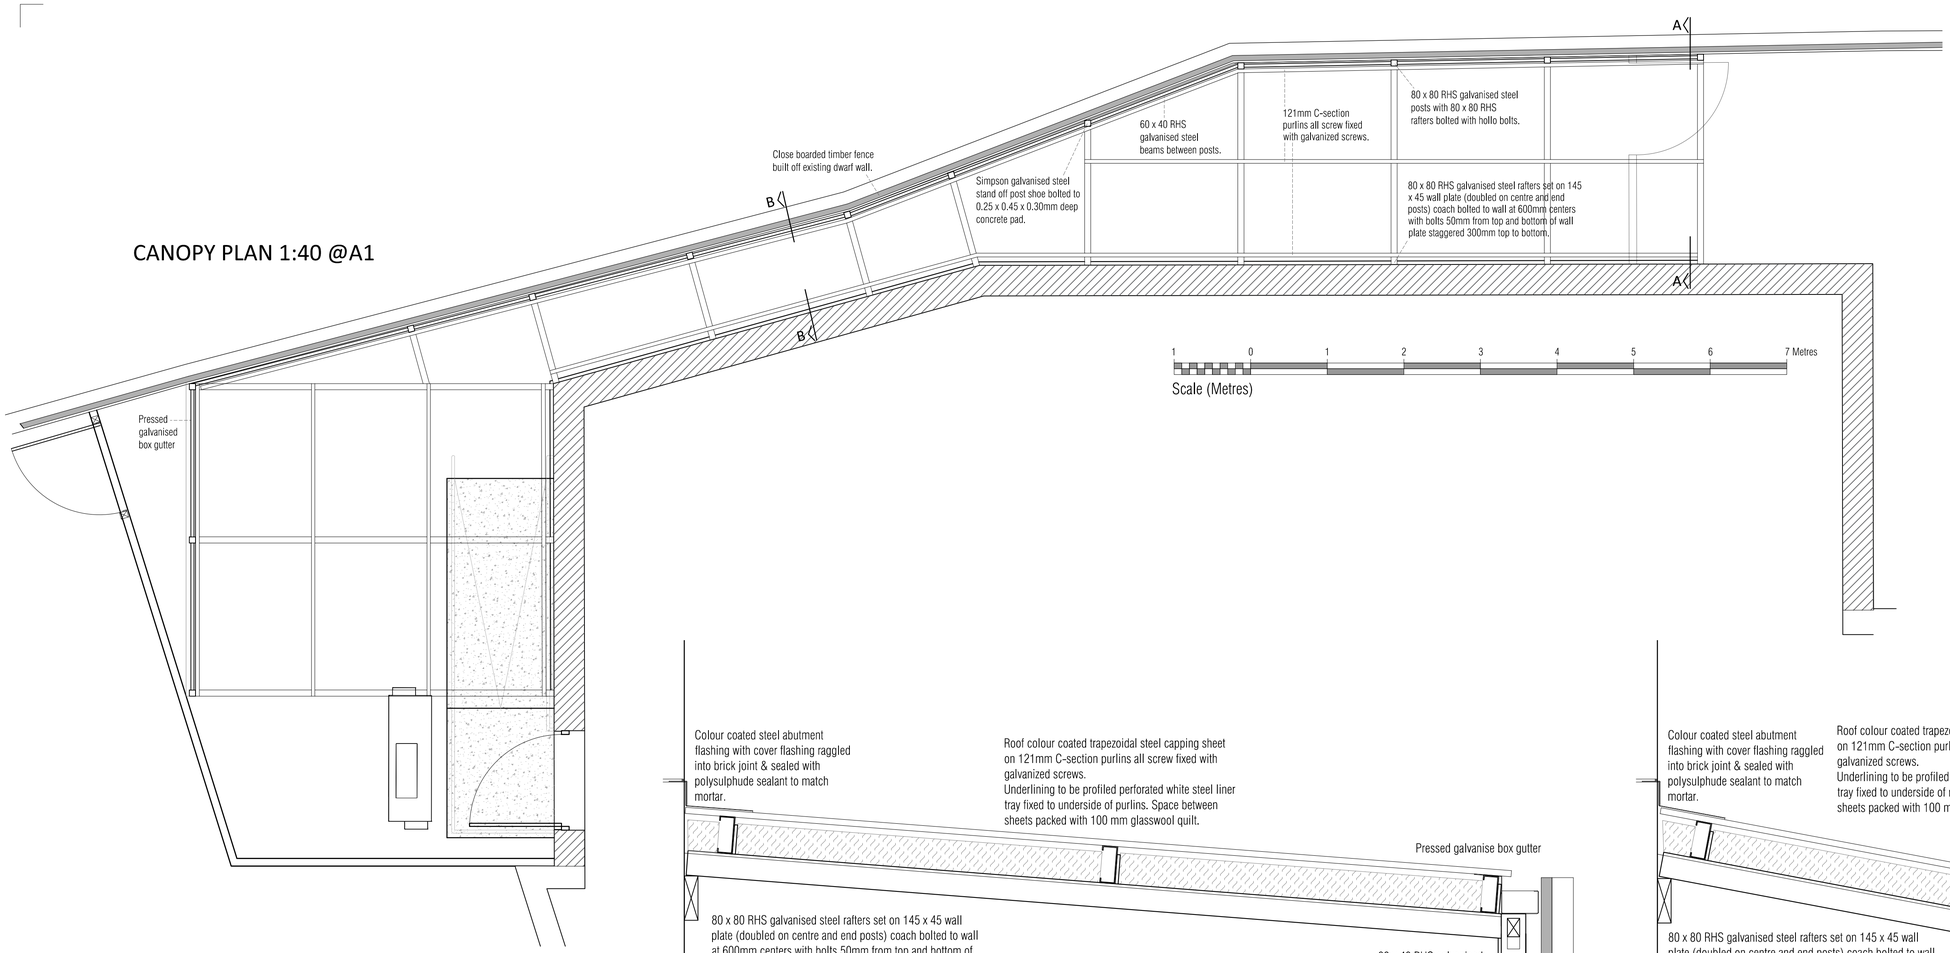

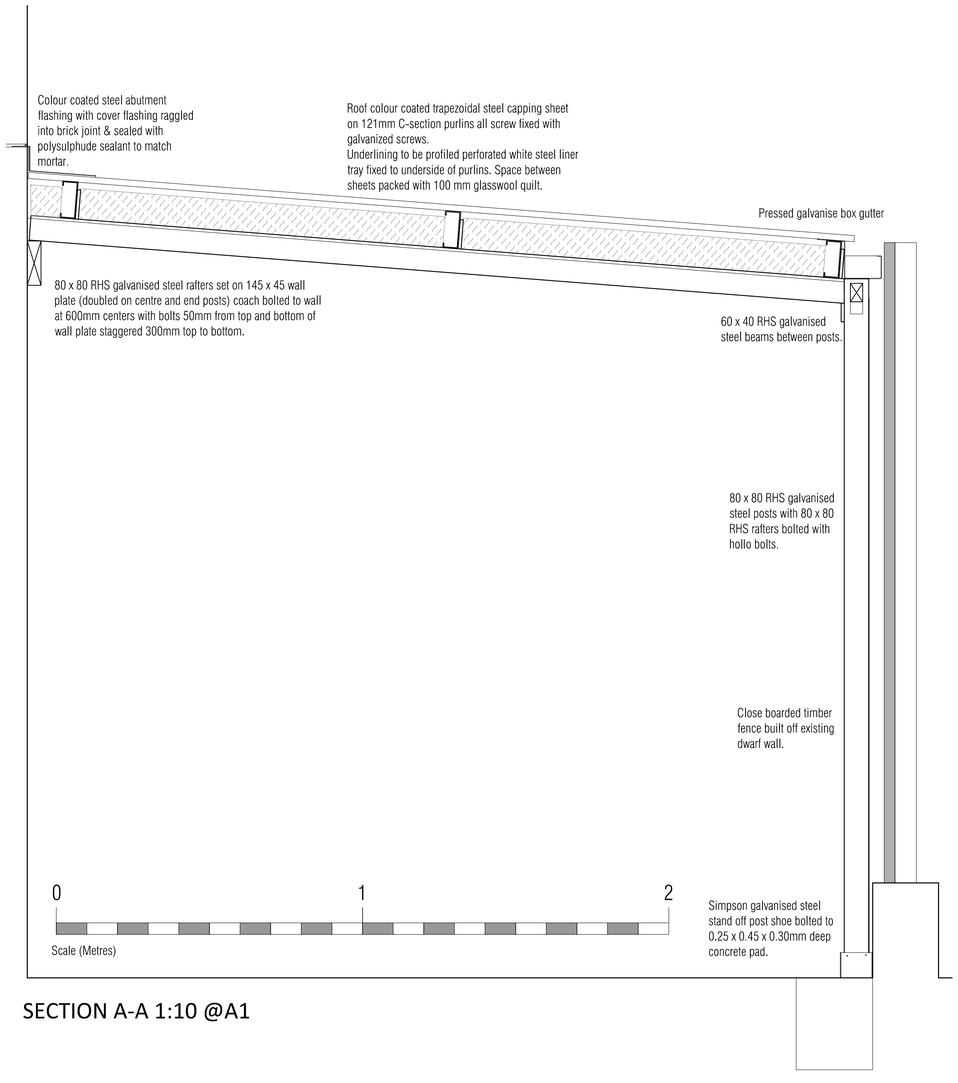

SECTION A-A 1:10 @A1

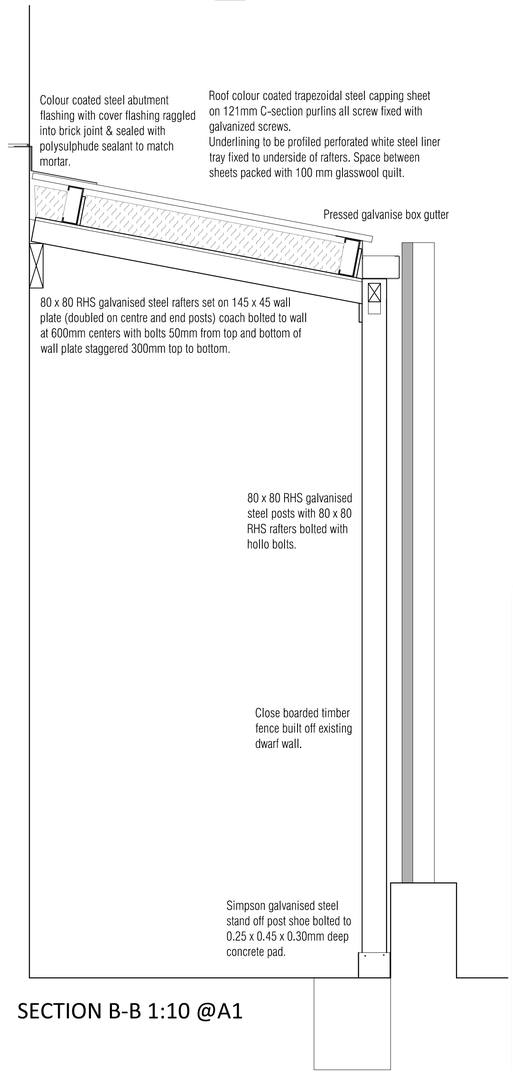

SECTION B-B 1:10 @A1

Do Not Scale Dimensions from Drawings.
All dimensions to be verified on site, and any discrepancy to be notified to the Architect.

AMCA ARCHITECTS
Castlecroft Business Centre Tom Johnston Road
Dundee DD4 8XD
T: 01382 774111 F: 01382 739382
mail@amcaarchitect.co.uk

The co-operative food

Drawn by	Checked by	Date	Scale
TV	AJM	DEC 2017	1:40/1:10 @ A1

Job
THE CO-OPERATIVE CONVENIENCE STORE
FORMER MARINER PUBLIC HOUSE
MORTIMER ROAD, SOUTH SHIELDS

Drawing
SHELTER CANOPY DETAILS

Co-operative Proj No.	AMCA Job No.	Drawing No.	Rev.
0000	3192	PL_005	-

CAD Ref: 00_XX.dwg