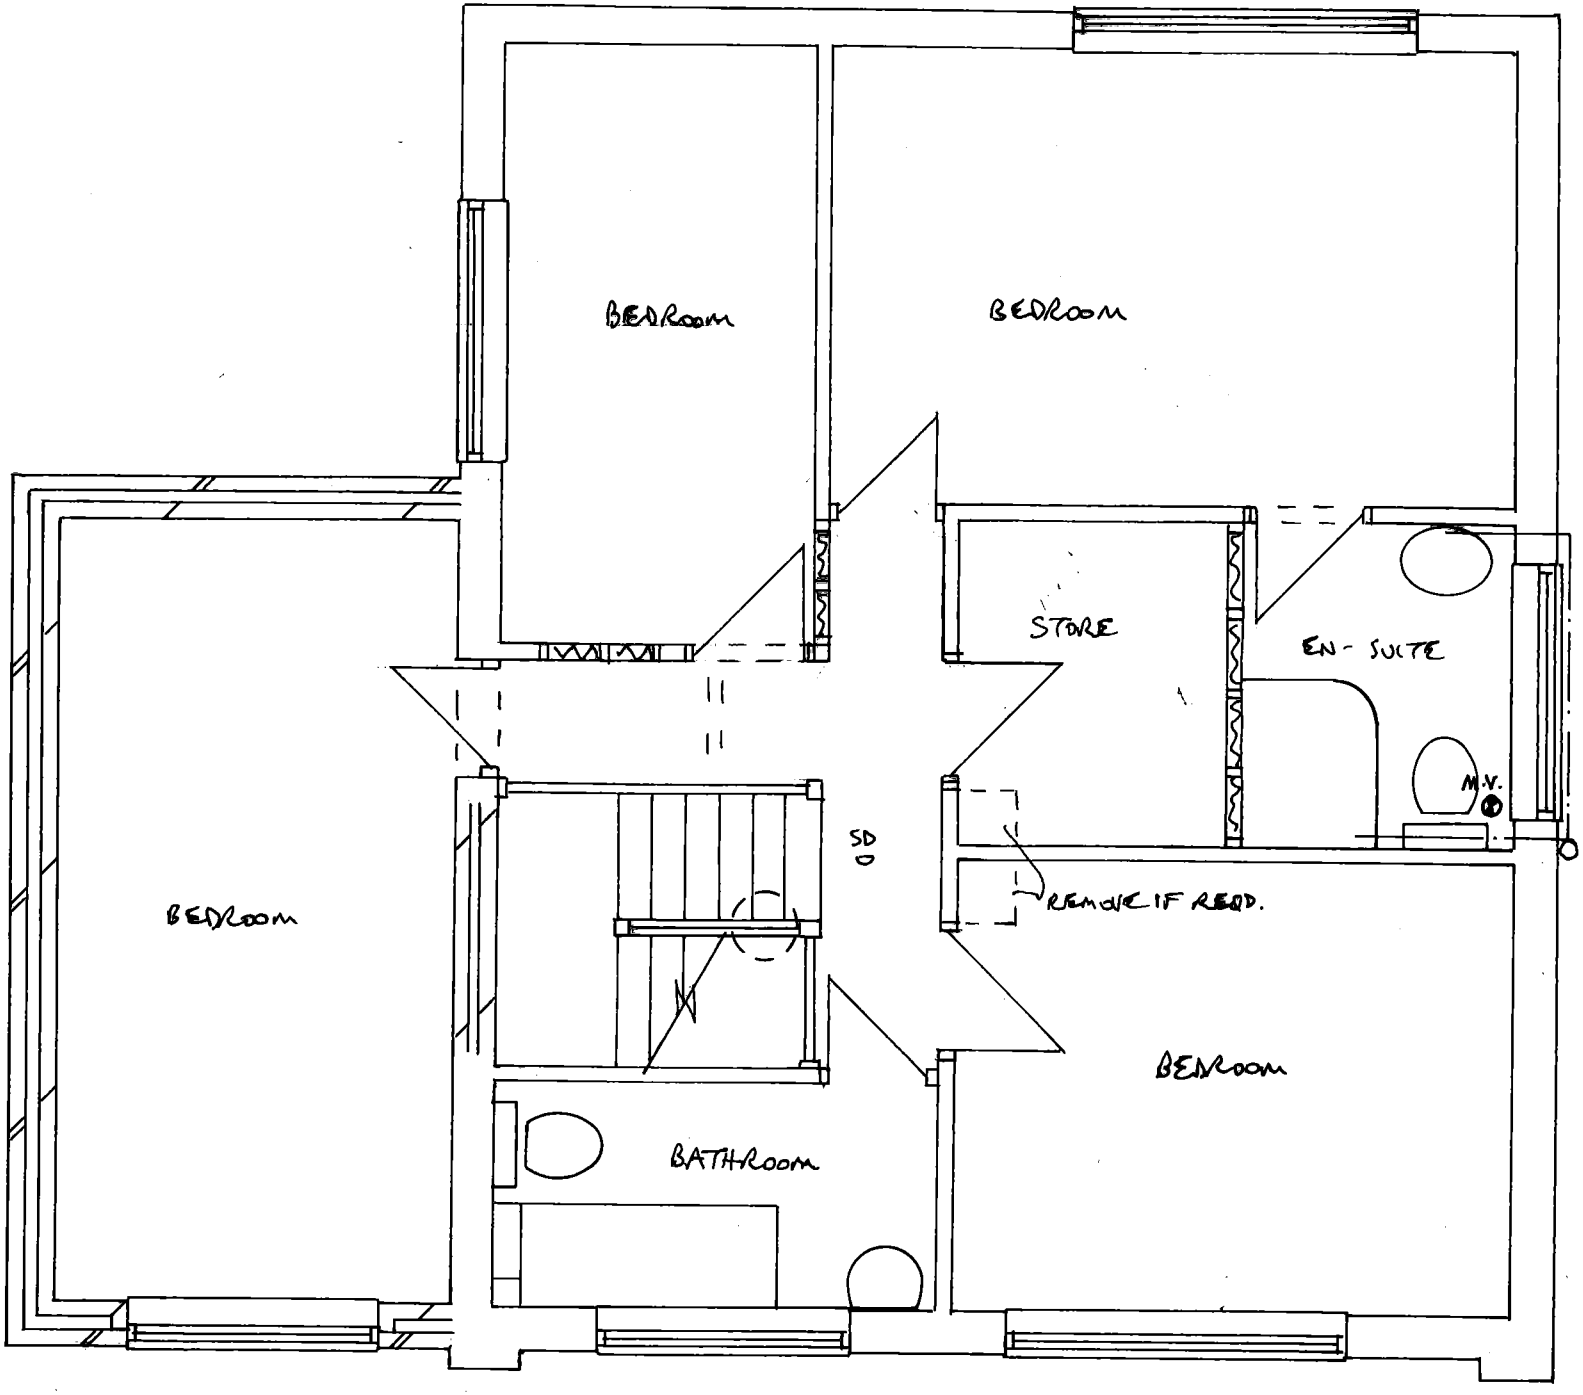



**PROPOSED EXTENSION TO 3 HEATHER CLOSE, CLEADON**
**FOR MR. & MRS. CHADWICK** **DRG NO 2**