
PROPOSED FRONTAGE 1:50

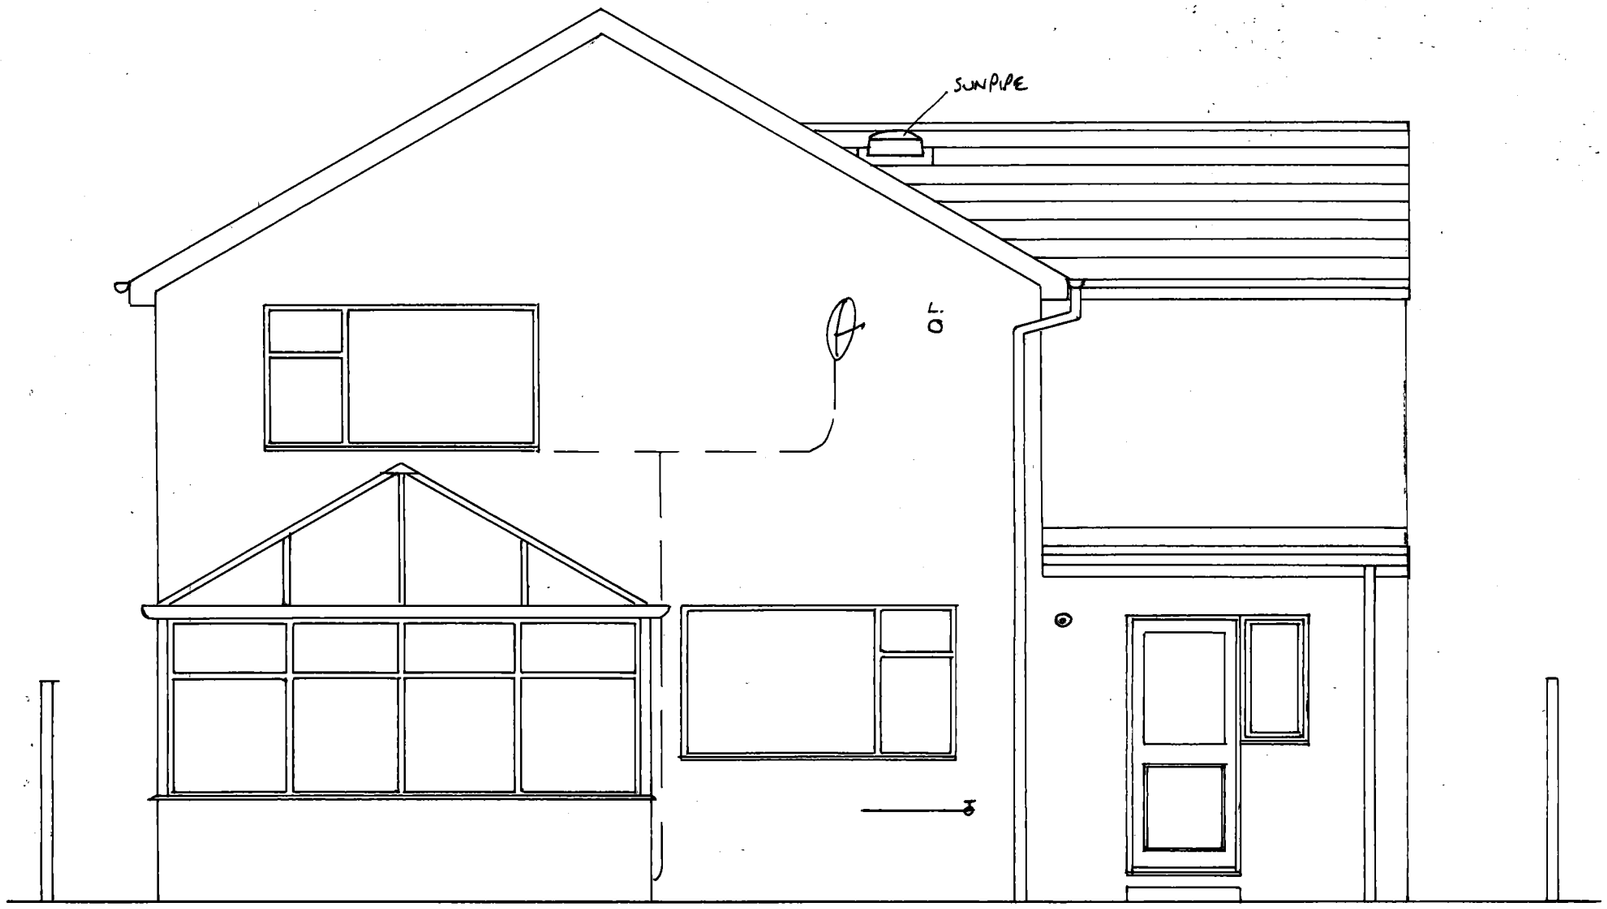

ROOF TILE, RED BRICK, WHITE UPVC FASCIAS/FRAMES, ETC. TO MATCH EXISTING AS CLOSELY AS POSSIBLE.




**PROPOSED EXTENSION TO 3 HEATHER CLOSE, CLEADON**
**FOR MR. & MRS. CHADWICK** **DRG NO 3**