

PROPOSED EXTENSION TO 3 HEATHER CLOSE, CLEADON
FOR MR. & MRS. CHADWICK **DRG NO 1**

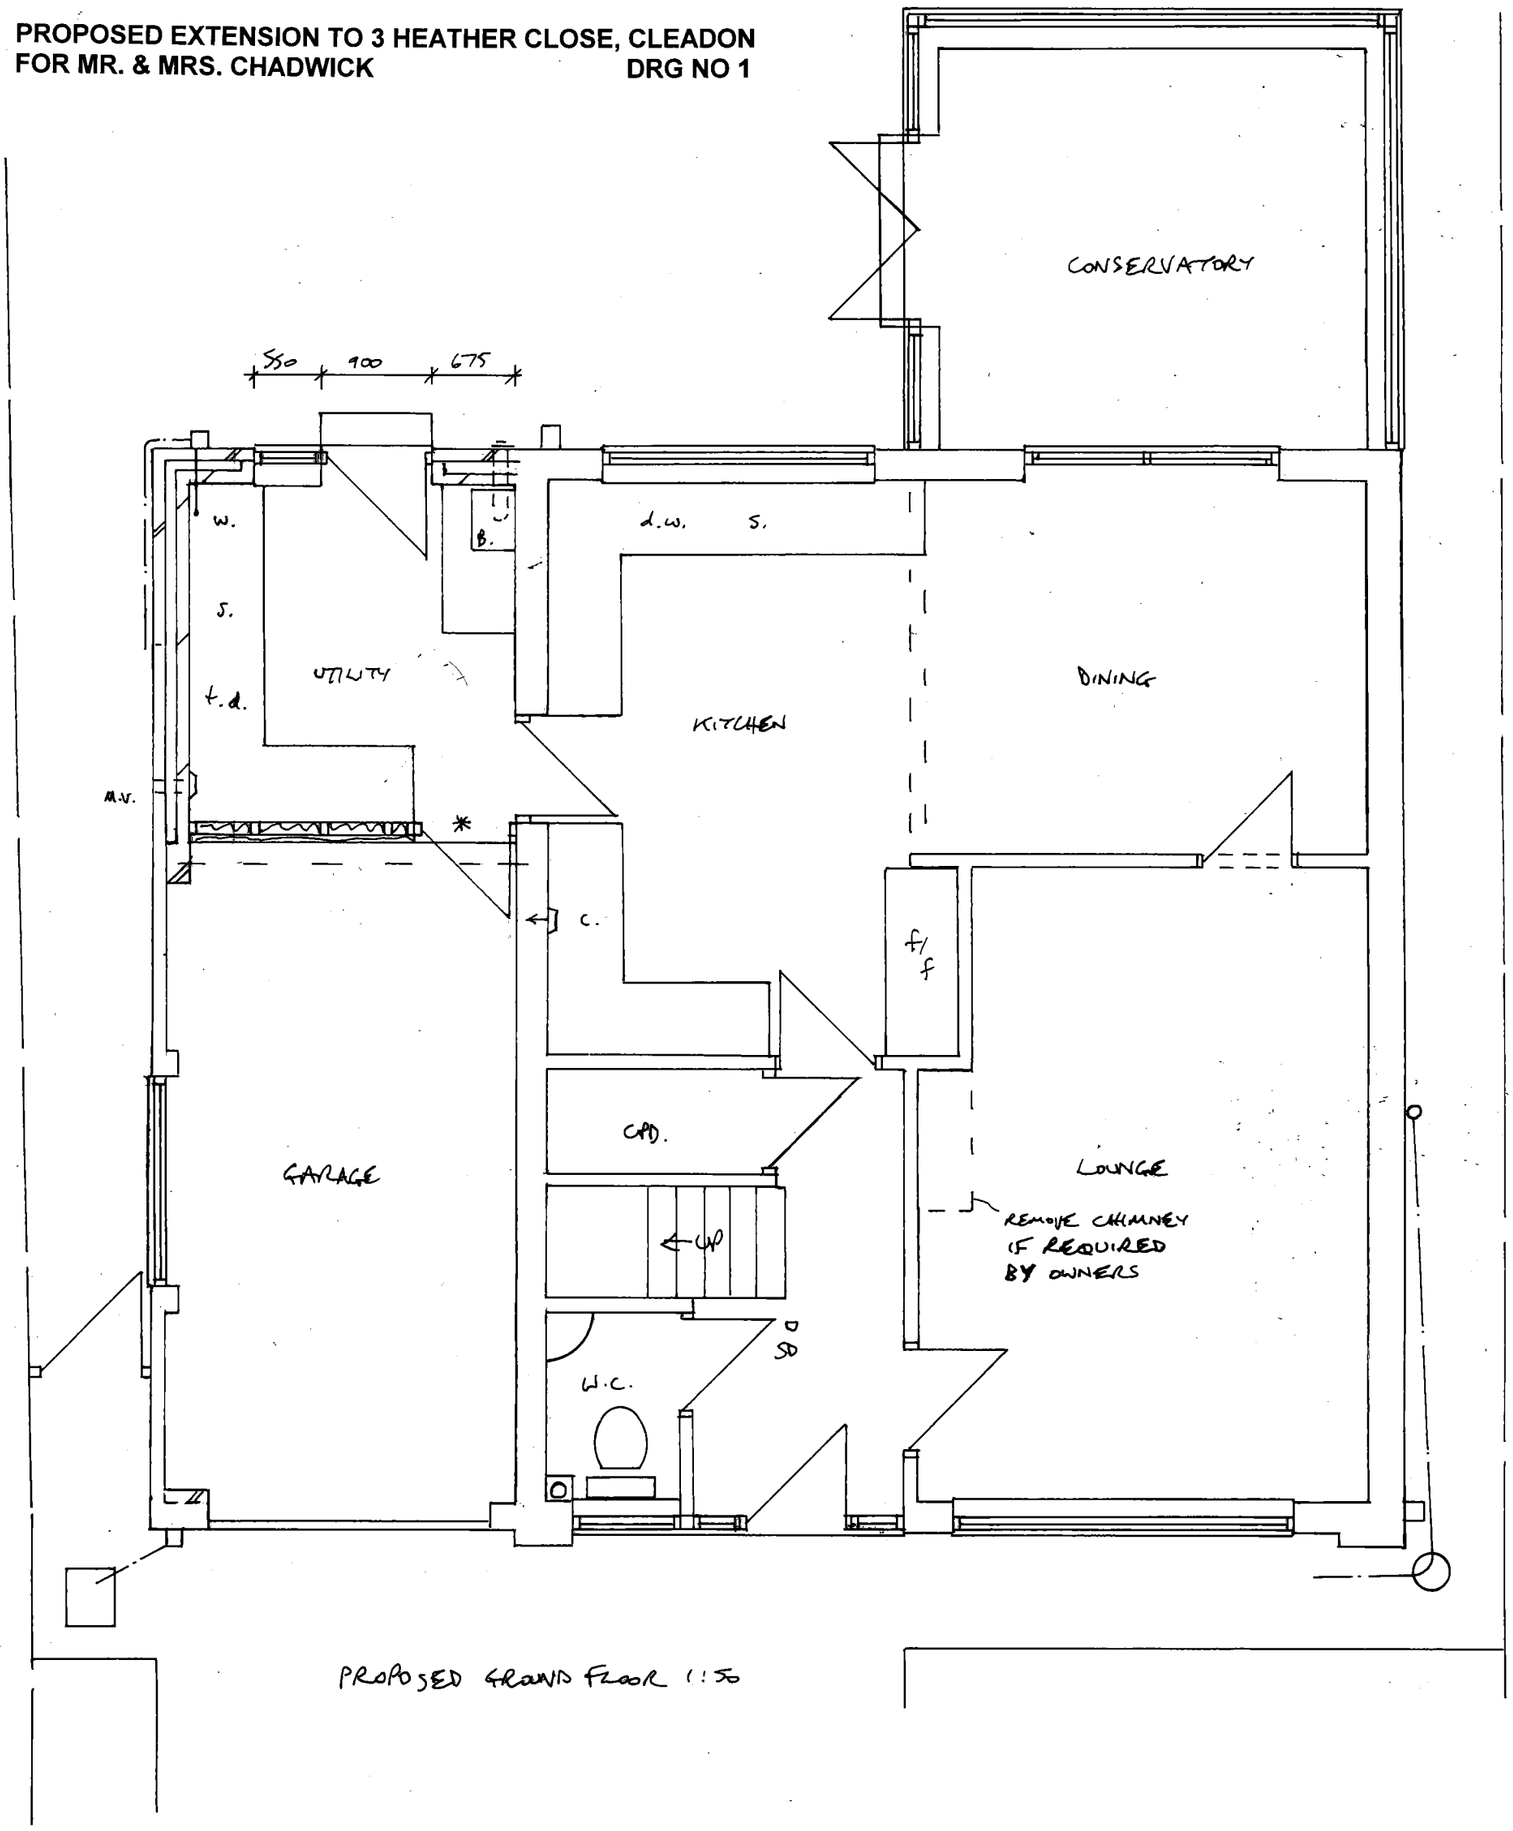

PROPOSED GROUND FLOOR 1:50

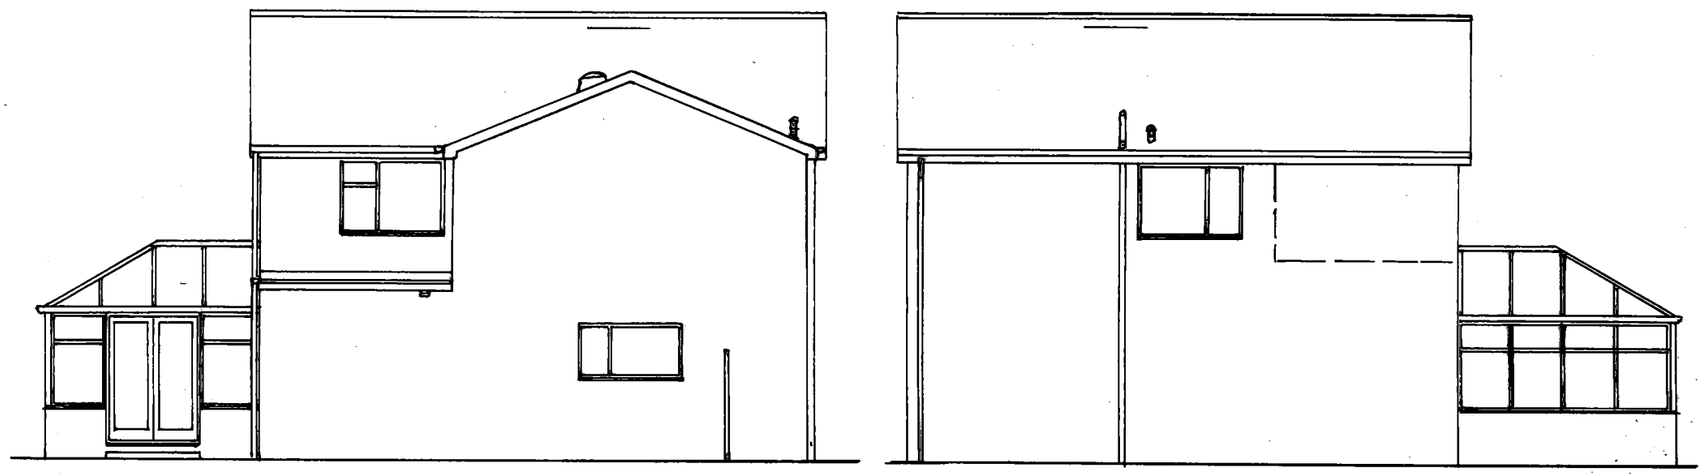

PROPOSED SIDES 1:100