PROPOSED FIRST FLOOR 1:50

ROBES

EN-SUITE


M.V.

BEDROOM

SD

1·8m.

PROPOSED EXTENSION TO 20 CLYVEDON RISE, S. SHIELDS
FOR MR. & MRS. LIDDLE **DRG NO 2**

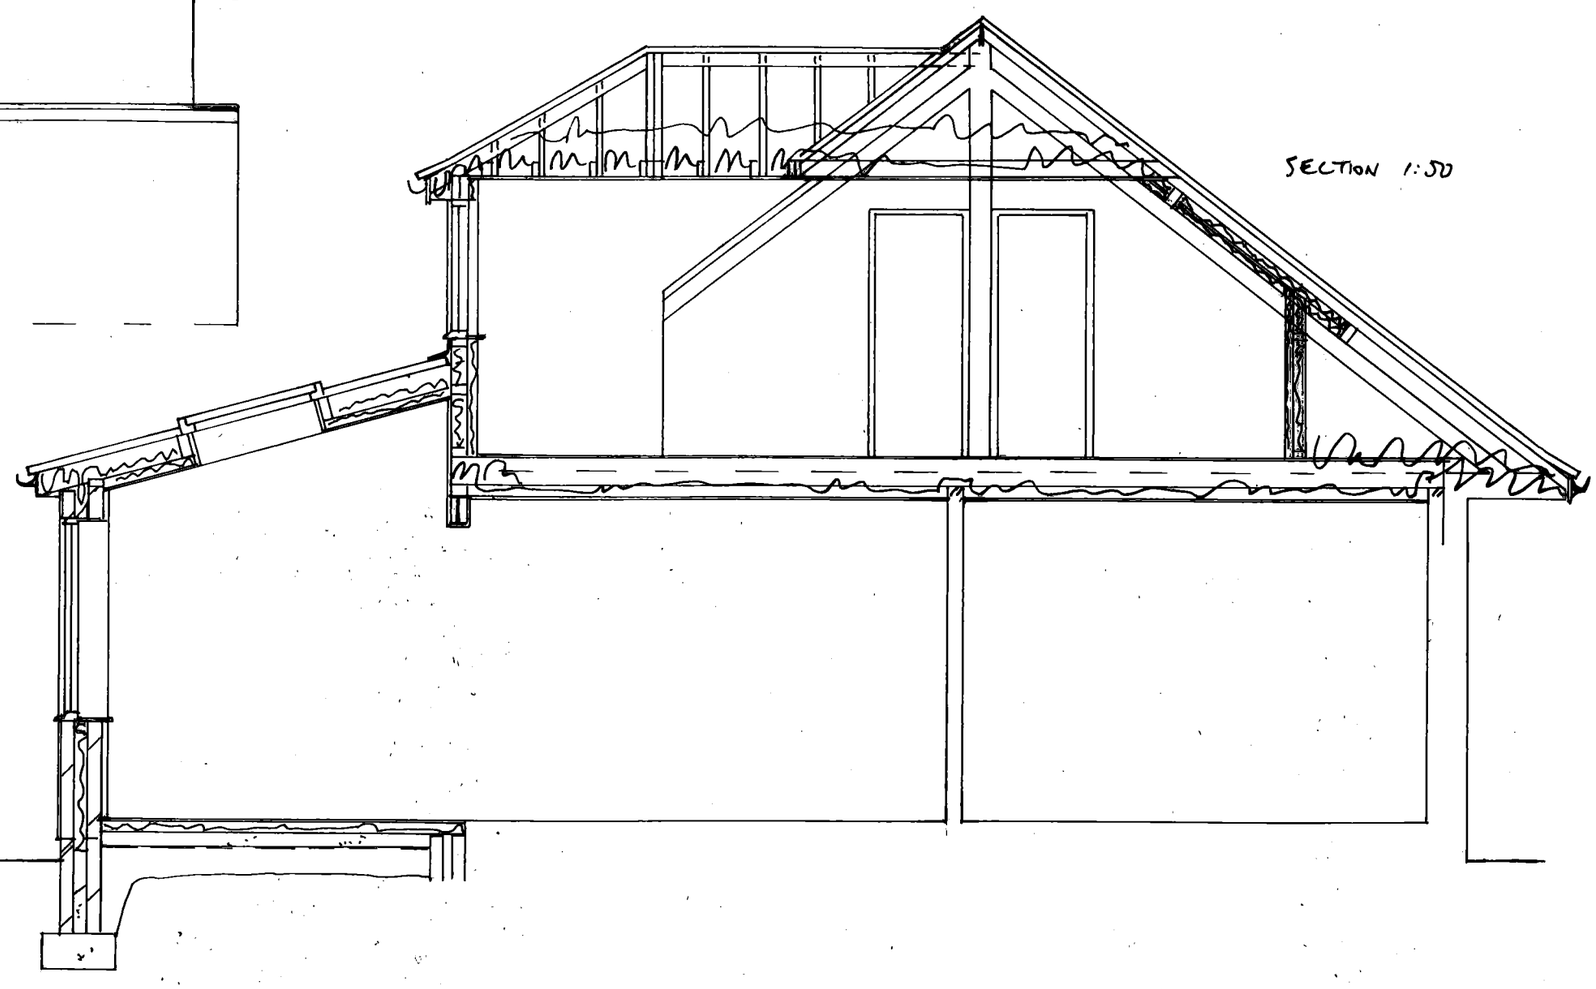

SECTION 1:50