FIGURED DIMENSIONS TO BE USED IN PREFERENCE TO SCALE.

ALL DIMENSIONS MUST BE OBTAINED FROM OR CHECKED ON SITE.
ENSURE THIS DRAWING IS THE LATEST REVISION.
ANY DISCREPANCIES MUST BE REPORTED TO THE ARCHITECT IMMEDIATELY.

LEGEND

EXTENT OF TEMPORARY TIMBER SCREENING TO NORTH EAST BOUNDARY. SEE DETAILS BELOW

FIX 2400x1200mmx18mm THICK EXTERIOR QUALITY PLYWOOD, TO FACE OF EXISTING METAL PALISADE FENCING TO NORTH EAST AND SOUTH EAST BOUNDARIES.
(NOTE: APPLY PAINT FINISH AS TEMPORARY TIMBER SCREENING)

TEMPORARY SCREENING OF NORTH EAST AND SOUTH EAST BOUNDARIES TO BE INSTALLED PRIOR TO ANY DEVELOPMENT, DEMOLITION OR EARTH MOVING WORKS BEEN UNDERTAKEN, TO REDUCE THE VISUAL DISTURBANCE TO THE BIRDS USING BOLDON FLATS LWS. (PLANNING APPROVAL - ST/0322/17/FUL - CONDITION NO. 17)

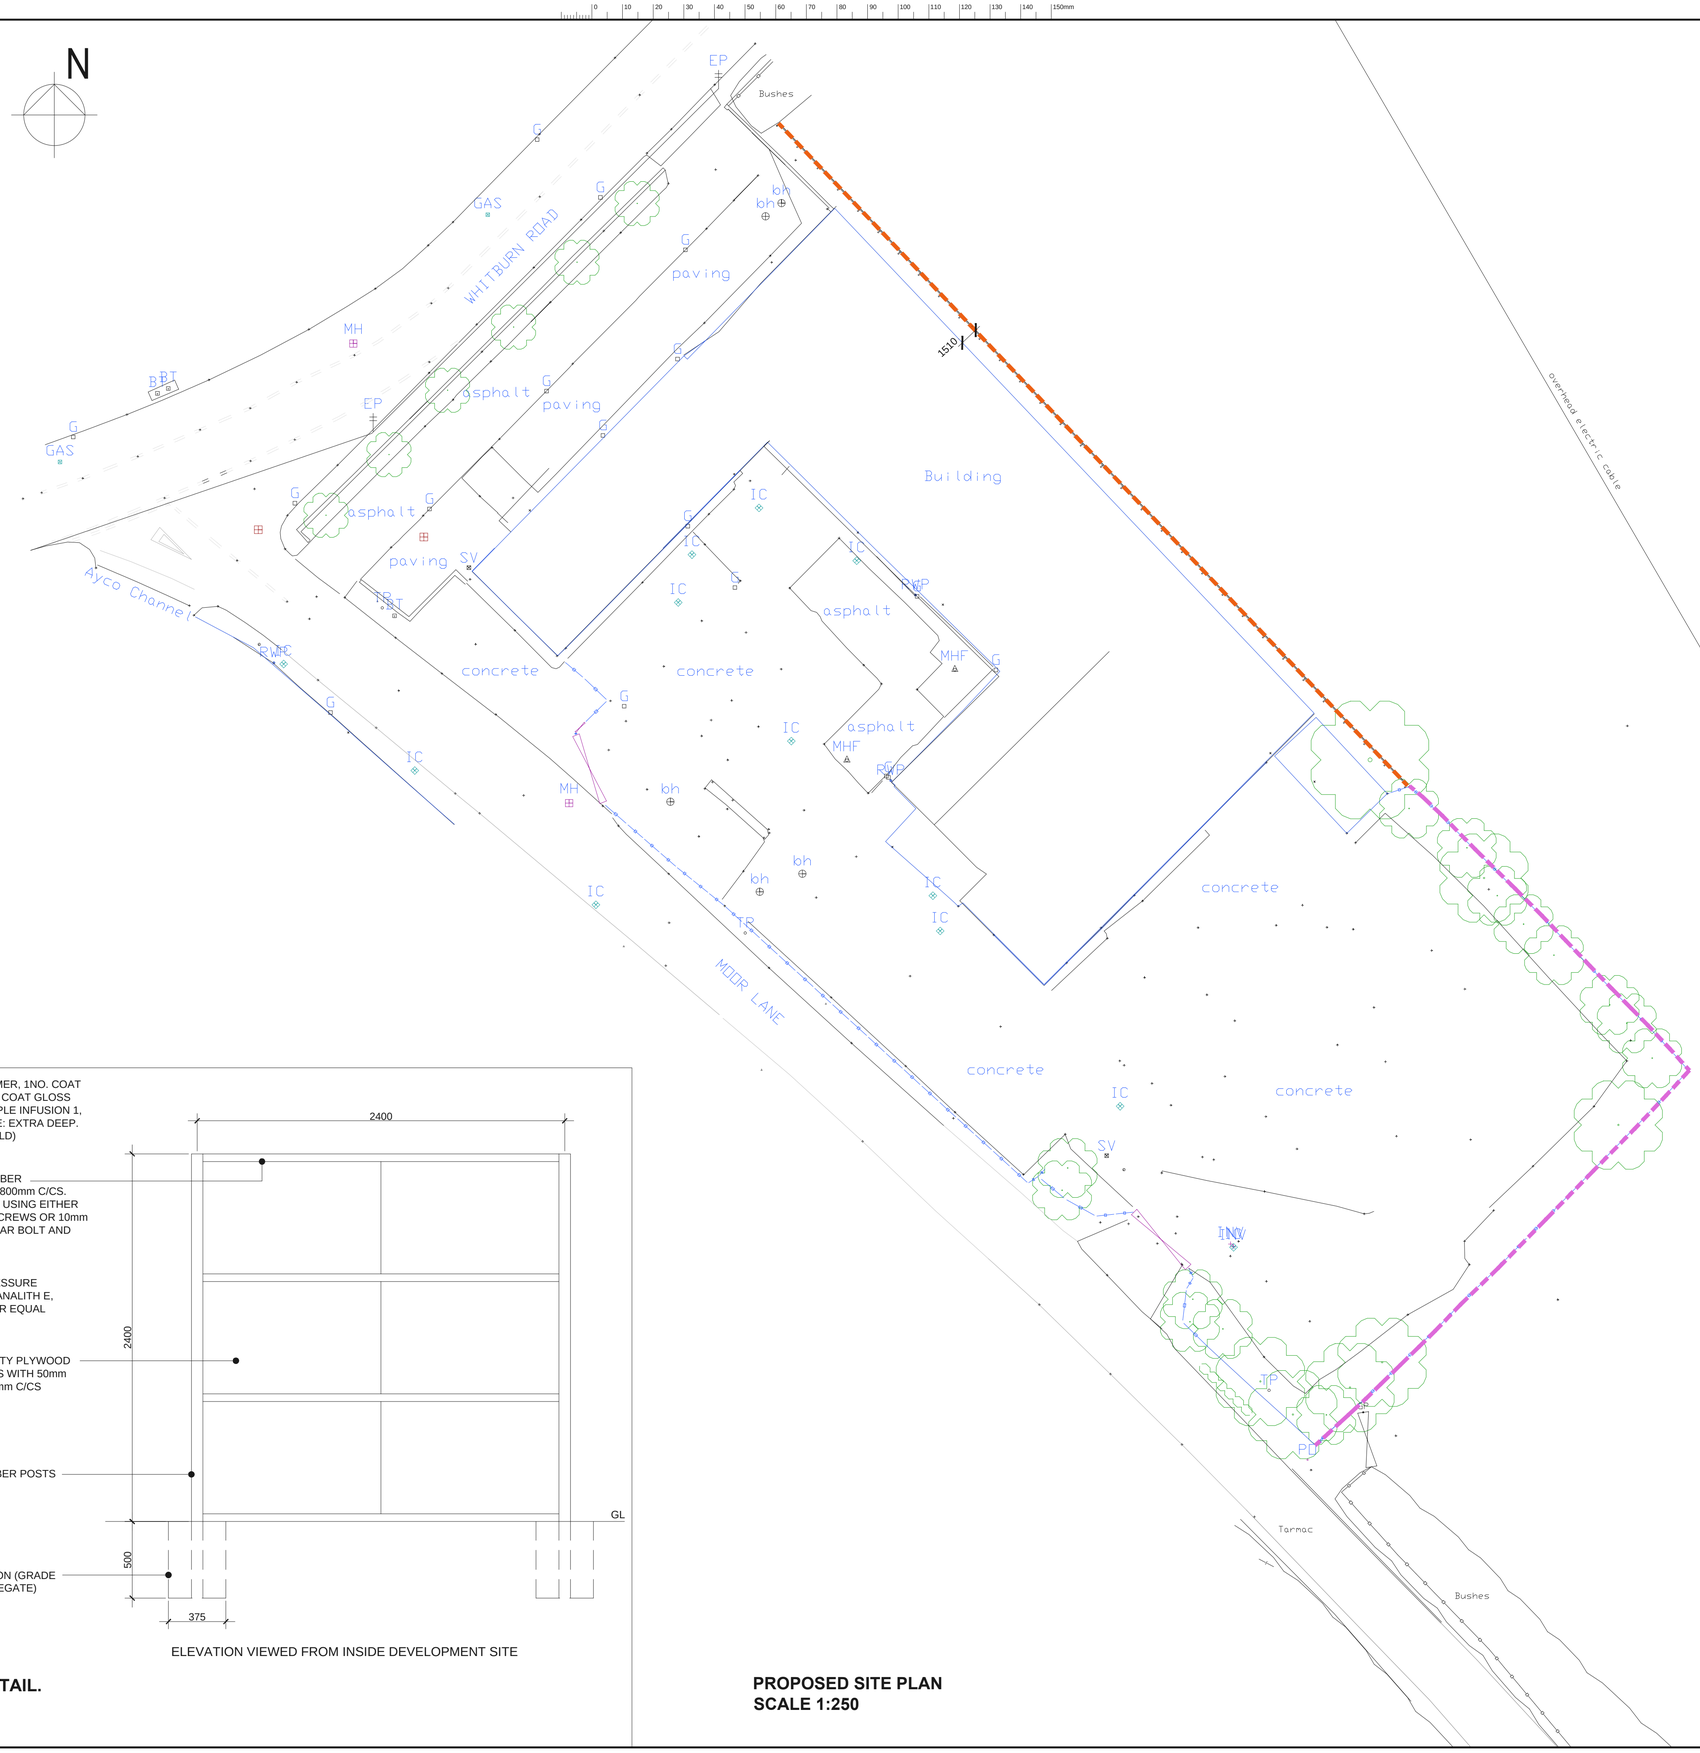

PROPOSED SITE PLAN
SCALE 1:250

SECTION

ELEVATION VIEWED FROM INSIDE DEVELOPMENT SITE

TEMPORARY TIMBER SCREENING DETAIL.
SCALE 1:20

REV. P1. - 19.01.18 - JAC
ISSUED FOR PLANNING APPROVAL

AKELER HOUSE
1 EMPEROR WAY
DOXFORD INTERNATIONAL
SUNDERLAND
SR3 3XR

TEL. 0191 525 5000
FAX. 0191 525 5882

gentoo homes

PROJECT
DEVELOPMENT AT EAST BOLDON, SOUTH TYNESIDE

SUBJECT
TEMPORARY SCREENING DETAILS TO NORTH EAST AND SOUTH EAST BOUNDARIES.

PROJECT LEADER: S.REED	TELEPHONE No.: +44 191 525 5000
DRAWN BY: JAC	APPROVED BY: -
DATE: 19.01.2018	SCALE: 1:250
	SHEET SIZE: A1

DRAWING No.	REVISION
GEN/60A/110	P1