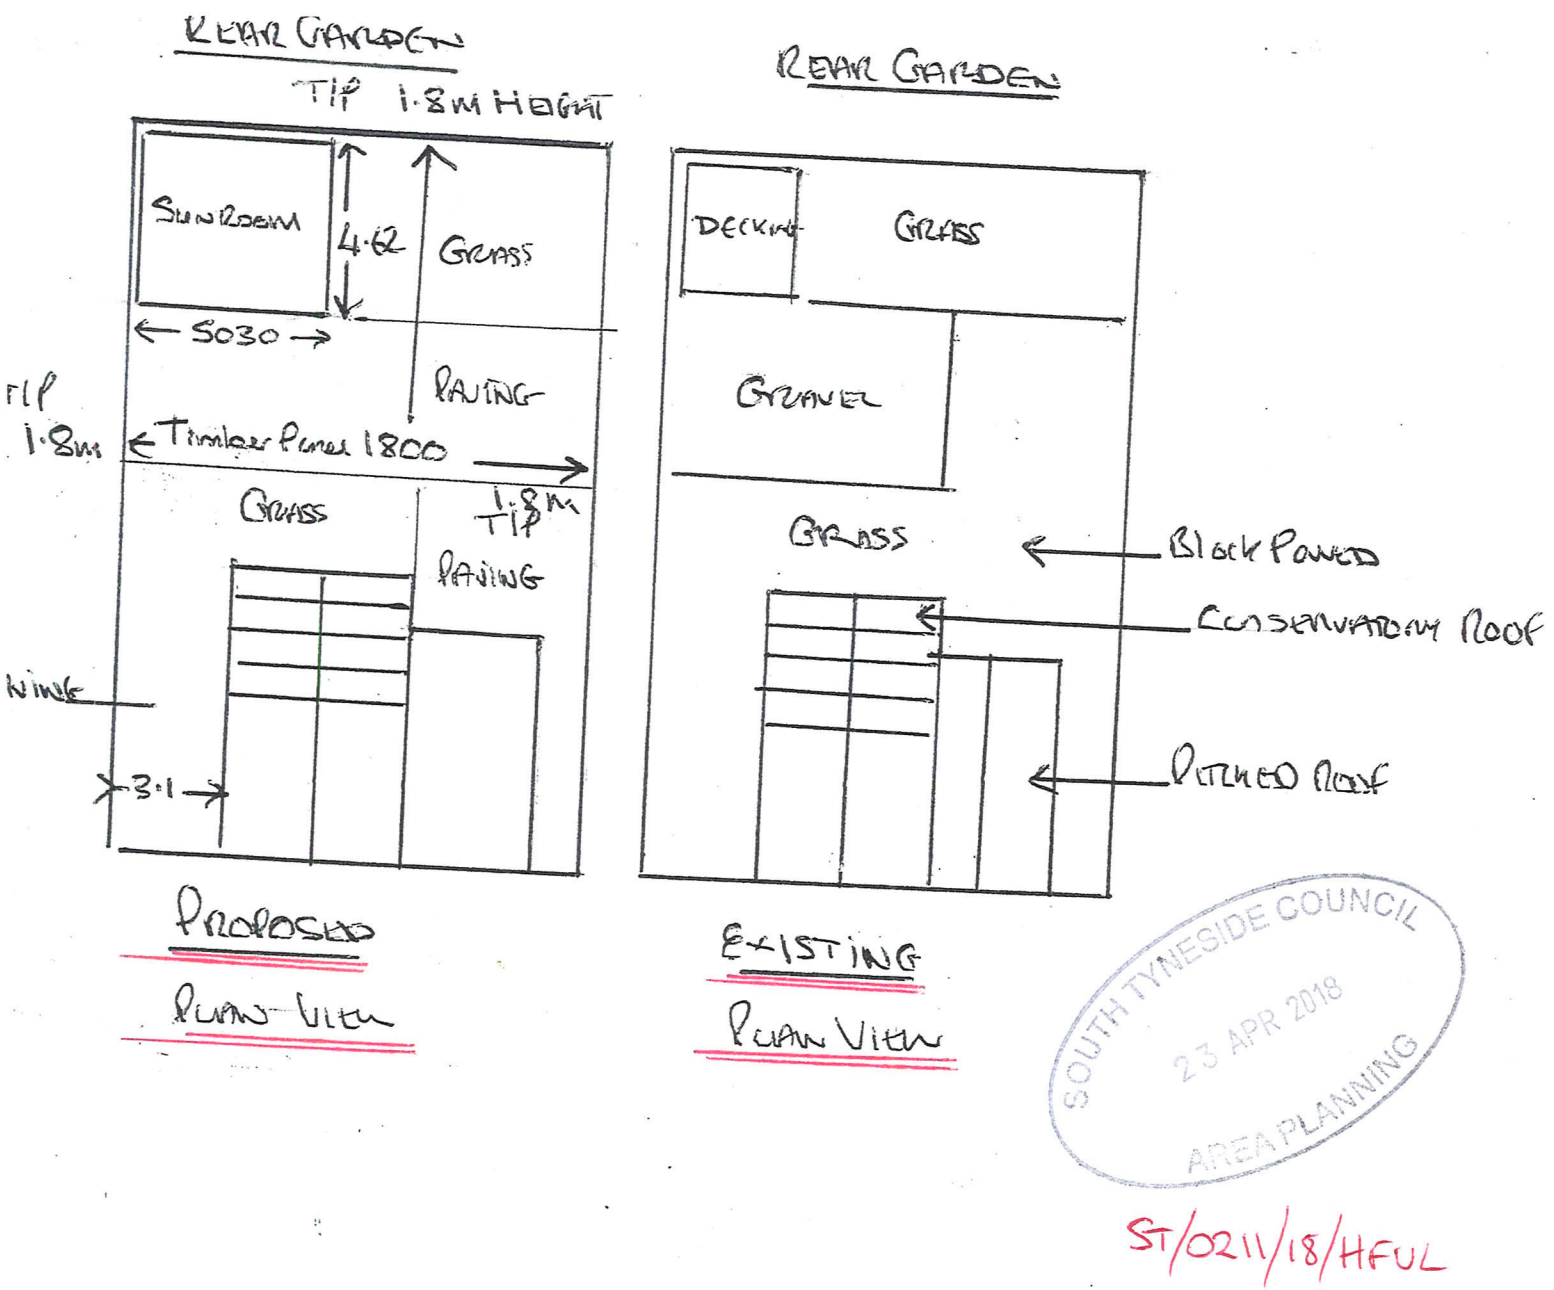


PROPOSED

PLAN VIEW

EXISTING

PLAN VIEW

NEIGHBOUR LEFT 73 KING GEORGE RD
RIGHT 77 KING GEORGE

SOUTH TYNESIDE COUNCIL
23 APR 2018
AREA PLANNING

ST/0211/18/HFUL

NORTH

PROPOSED SUNROOM
75 KING GEORGE RD
S/ SHIELDS
NE34 0ST

SCALE 1:200