
NO. 60 PRINCE EDWARD ROAD, SOUTH SHIELDS.

• Also sheet 5 of plans for proposed site/roof plan.

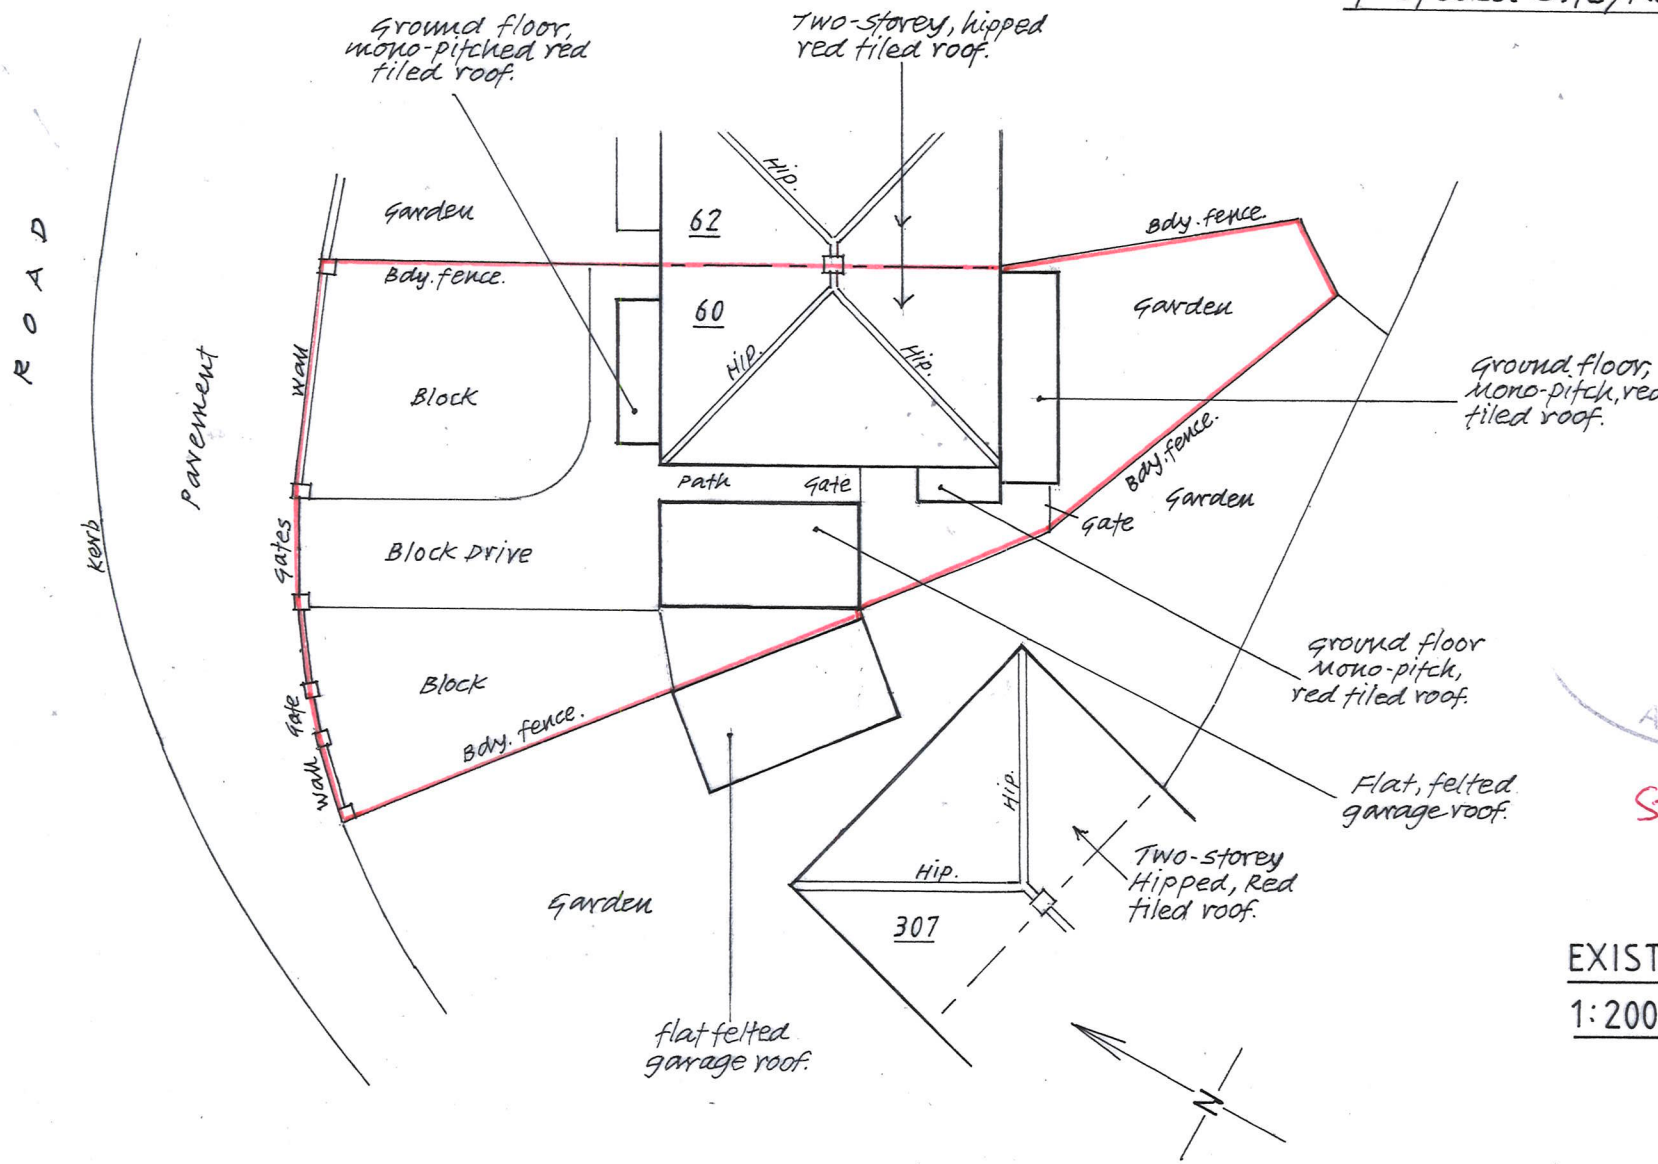

GATESIDE COUNCIL
03 MAY 2018
AREA PLANNING
ST/0255/18/HFUL

EXISTING SITE/ROOF PLAN

1:200 Scale