
Proposed first floor 1:50

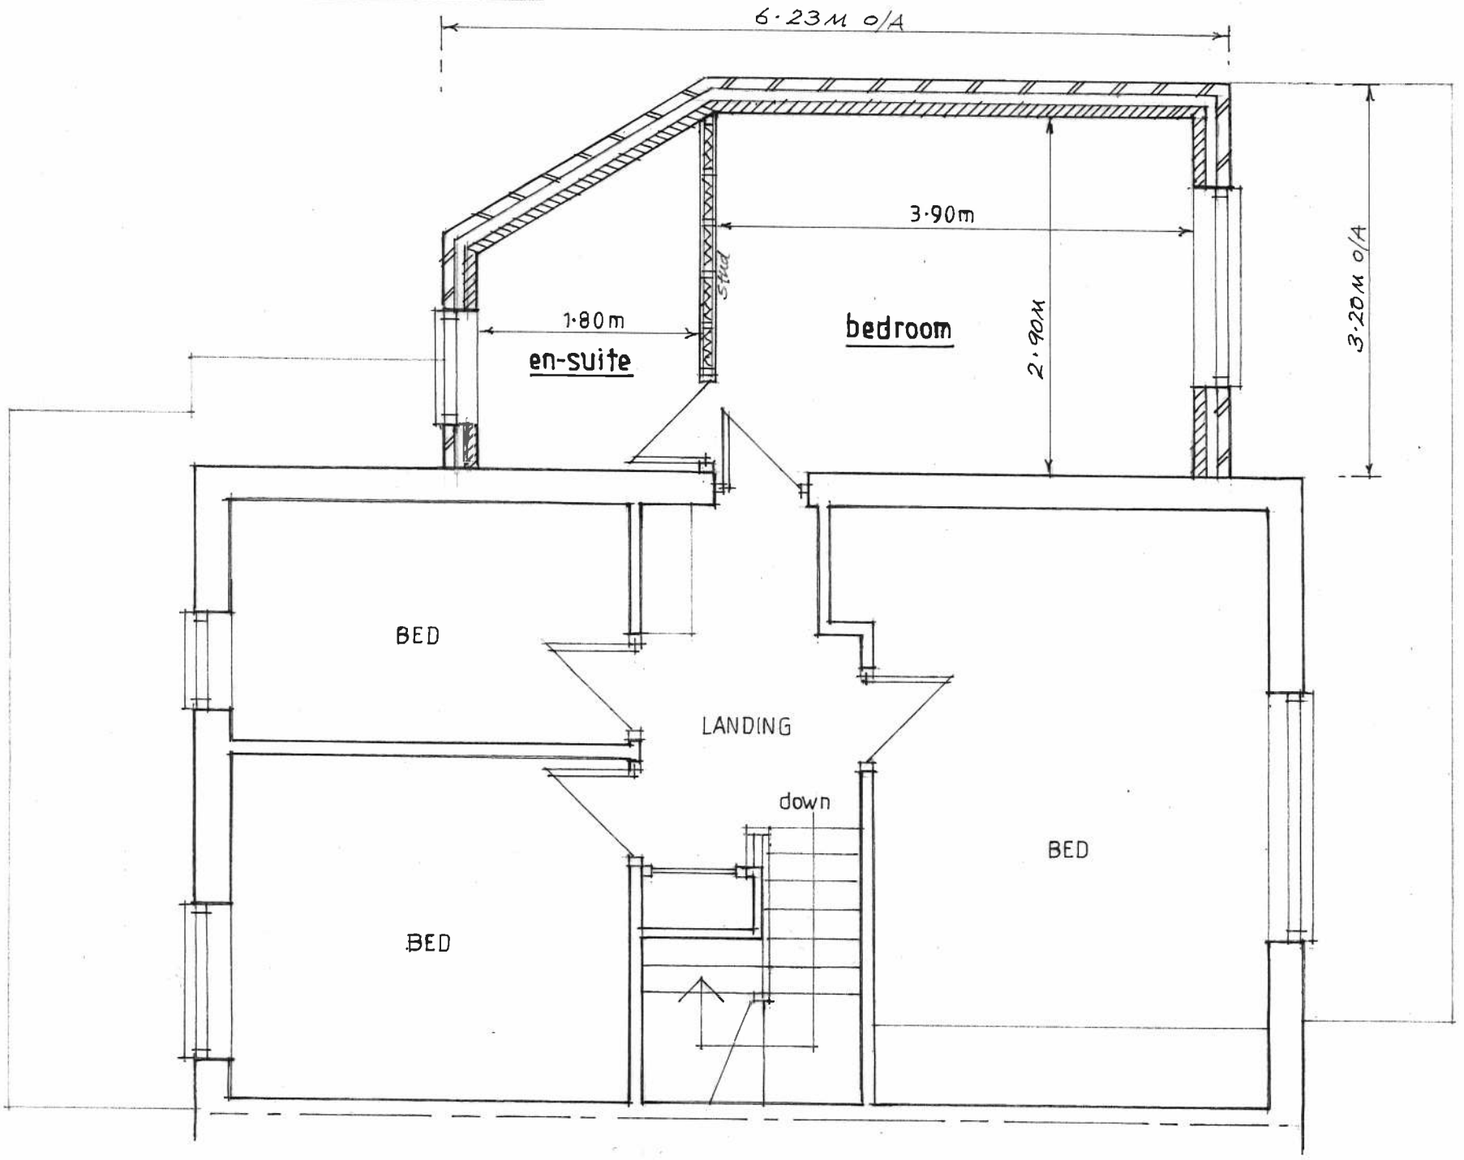

SOUTH TYNESIDE COUNCIL
-7 MAR 2018
AREA PLANNING